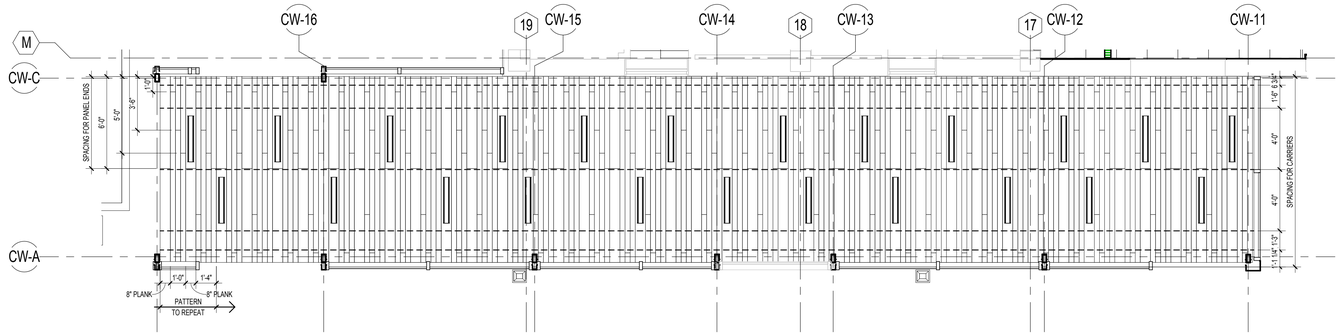

B1 ENLARGED REFLECTED CEILING PLAN - CONNECTION TO MRI
1/4" = 1'-0"

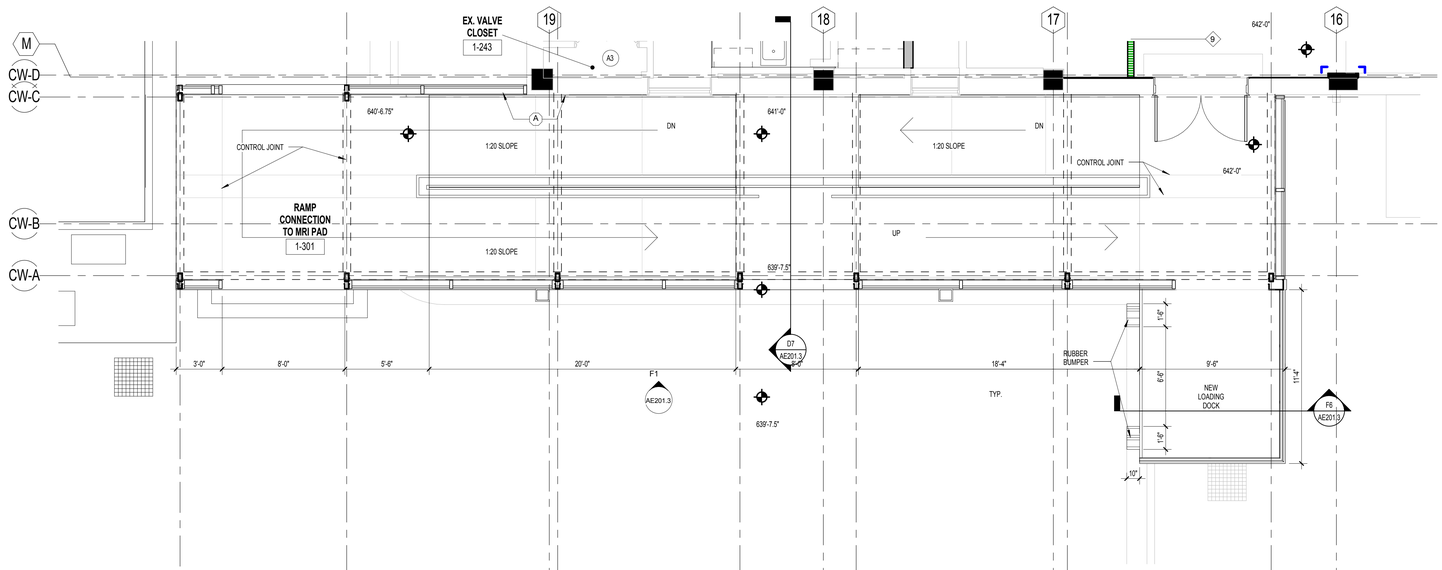

D1 ENLARGED FLOOR PLAN - CONNECTION TO MRI
1/4" = 1'-0"

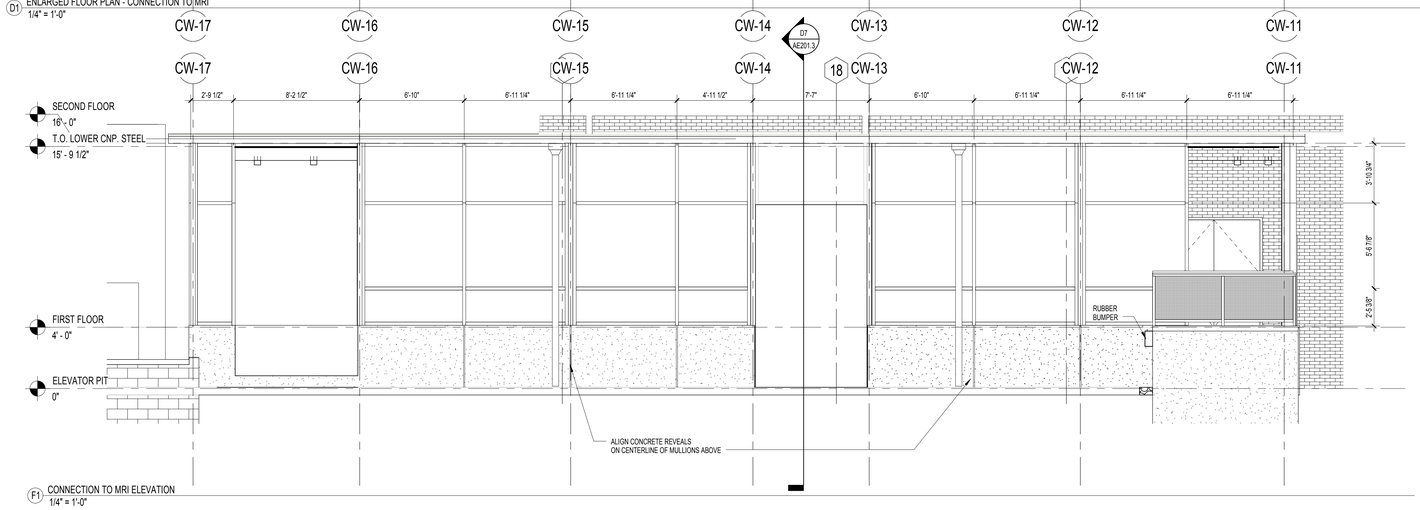

F1 CONNECTION TO MRI ELEVATION
1/4" = 1'-0"

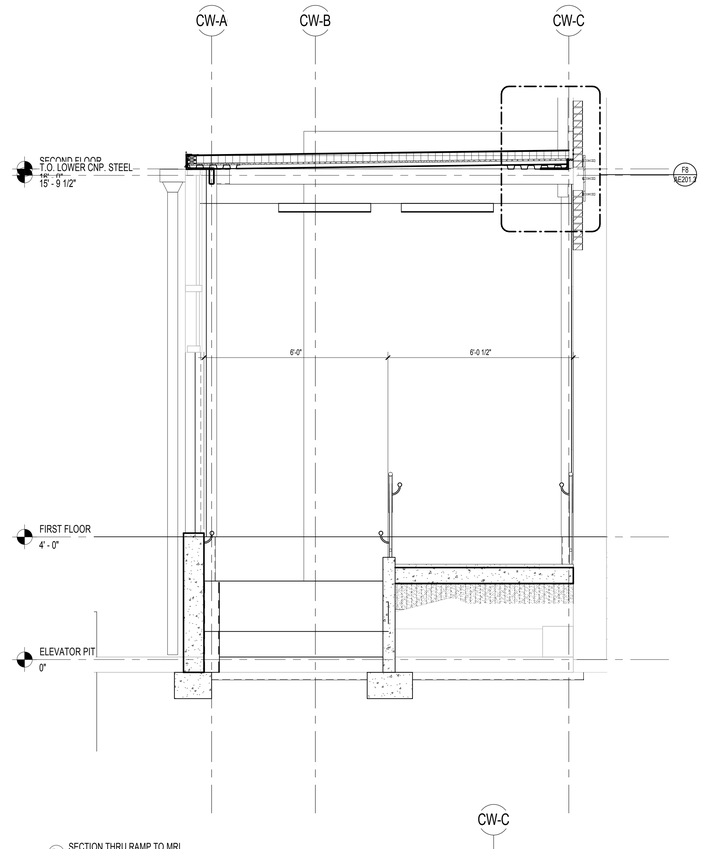

D7 SECTION THRU RAMP TO MRI
1/2" = 1'-0"

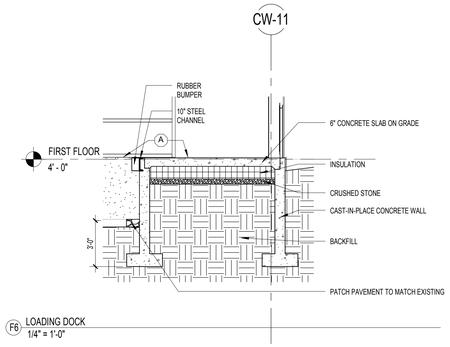

F6 LOADING DOCK
1/4" = 1'-0"

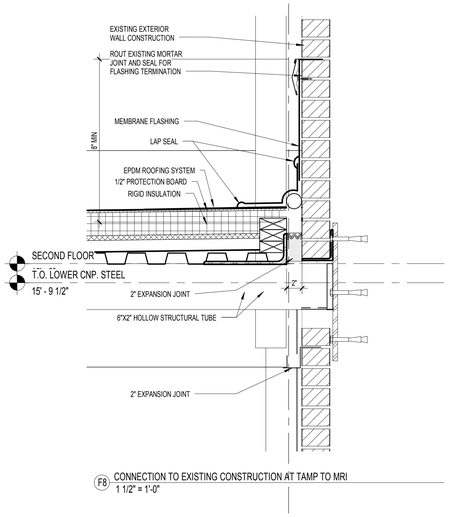

F8 CONNECTION TO EXISTING CONSTRUCTION AT TAMP TO MRI
1 1/2" = 1'-0"

FULLY SPRINKLERED
BID DOCUMENT

Revisions	Date
Bid RFI Revisions-3545	05-23-13

CONSULTANTS:

Architects-Interiors
ARRAY healthcare facilities solutions
2520 Renaissance Blvd
Suite 110
King of Prussia, PA 19406
Tel (610) 270-0599
Fax (610) 270-0995

Structural Engineer
WZG
180 W. Ridge Pike
Limerick, PA 19468
Tel (214) 329-5559

MEP Engineer
APOGEE Consulting Group, PA
6325 Woodside Court
Columbia, MD 21046
Tel (919) 858-7420

Fire Protection
Harrington Group, Inc.
7508 E. Independence Blvd
Suite 116
Charlotte, NC 28227
Tel (704) 531-9077
Fax (704) 567-7087

PROJECT MANAGER:

Bray Mooney Consulting
410 East 21st Street
Chester, PA 19013
Tel (215) 518-0864
Fax (484) 429-1547

Project Number	Scale
3545	As indicated

Drawing Title: SOUTH EXTERIOR ENCLOSURE/LOADING DOCK ADD ALTERNATE

Approved: Project Director

Project Title: BUILDING 3 OUTPATIENT MEDICAL SUITES AND LAB

Location: 1400 Black Horse Hill, Coatesville, PA

Date	Checked	Drawn
04-23-2012	TN	GP

VA Project Number: 542-09-121

Building Number: 03

Drawing Number: AE201.3 (1)

Dwg. of

Office of Facilities Management

Department of Veterans Affairs

VA FORM 08-6231, OCT 1978