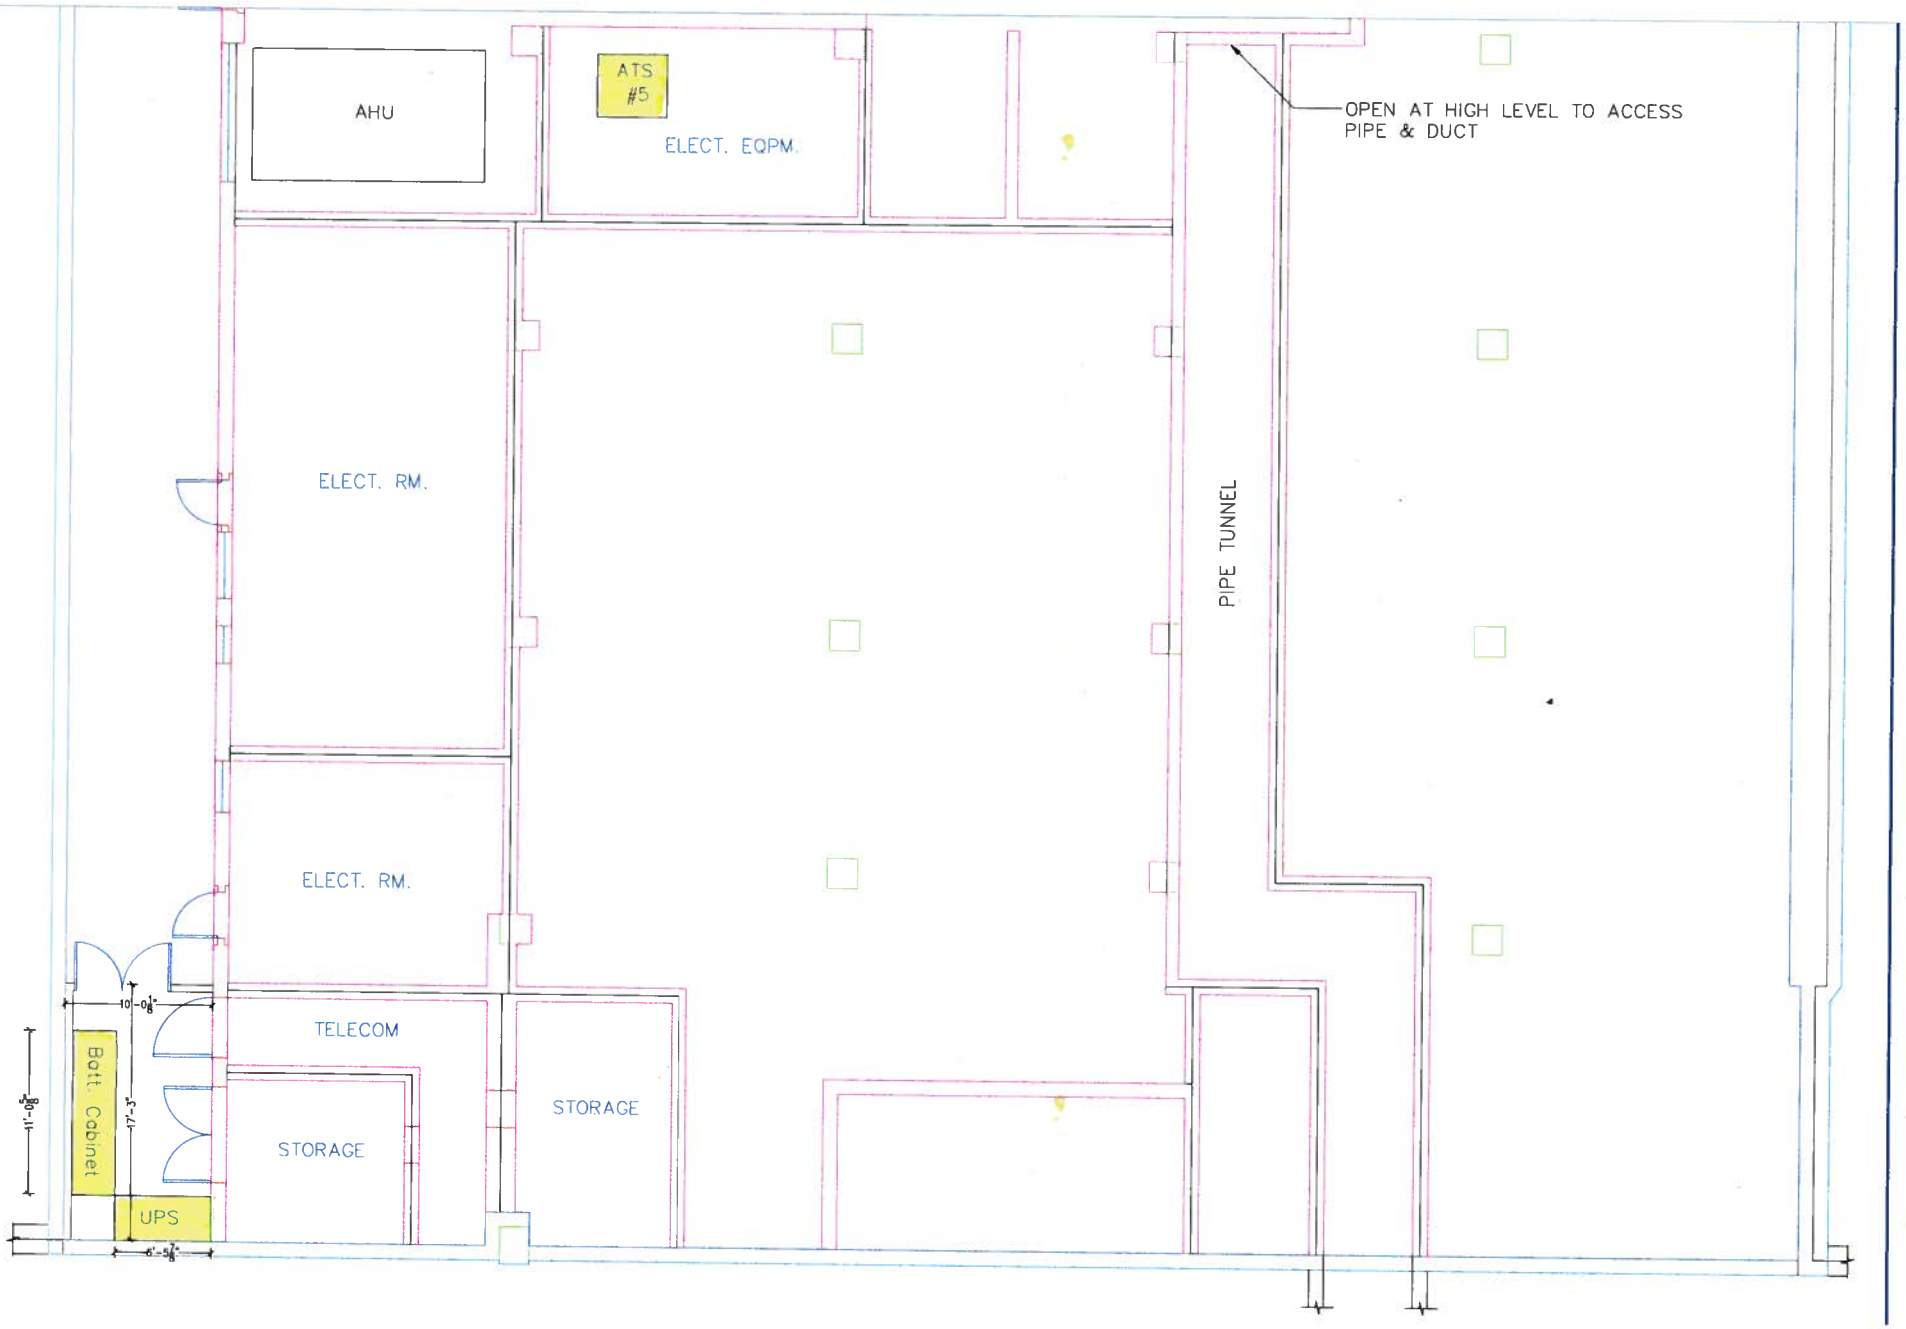
AHU
ATS #5
ELECT. EQPM.
OPEN AT HIGH LEVEL TO ACCESS PIPE & DUCT
ELECT. RM.
PIPE TUNNEL
ELECT. RM.
TELECOM
STORAGE
STORAGE
Batt. Cabinet
UPS
10'-0 1/8"
17'-3"
11'-8 3/8"
6'-5 7/8"