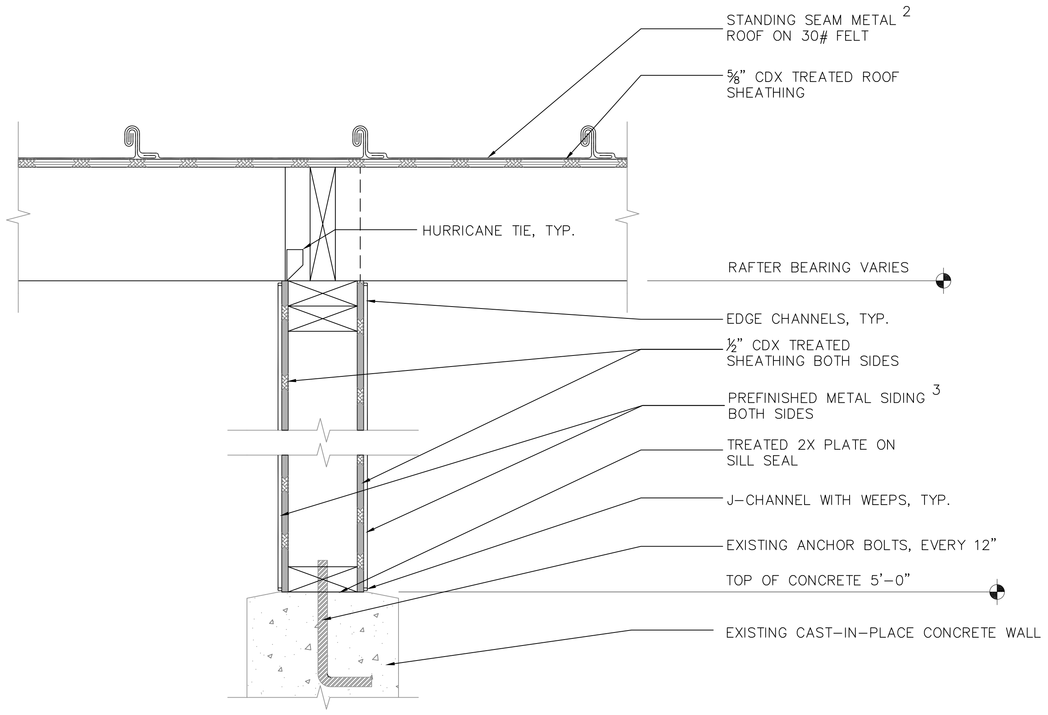

1 COMPARTMENT WALL DETAIL

SCALE: 1" = 0'-6"

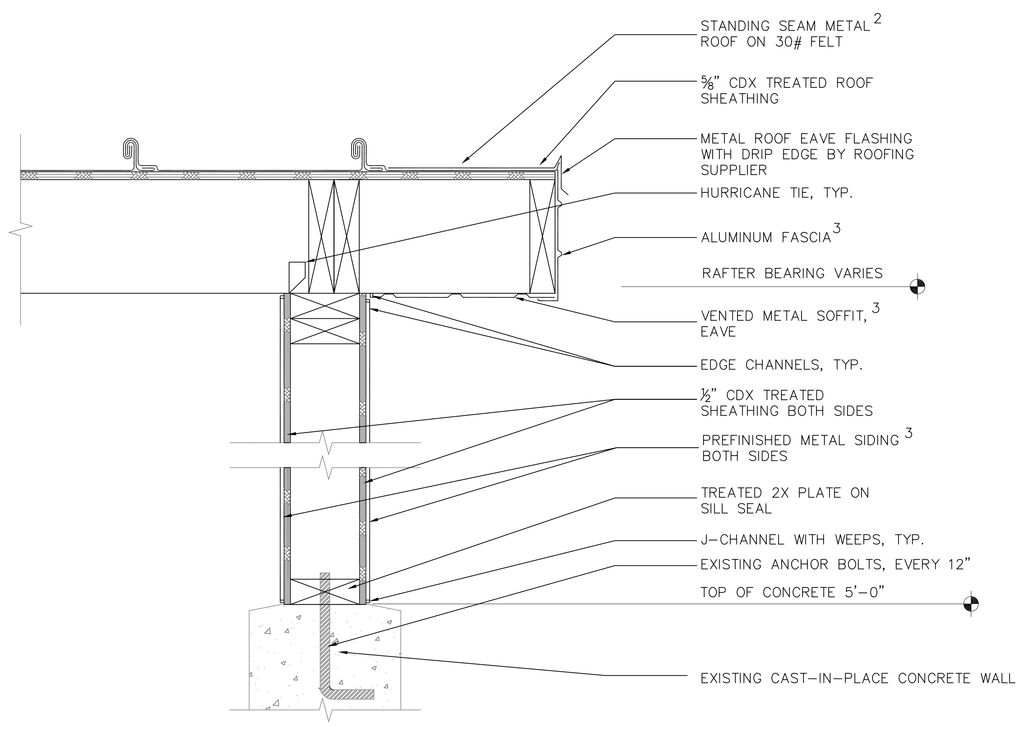

2 RAKE DETAIL

SCALE: 1" = 0'-6"

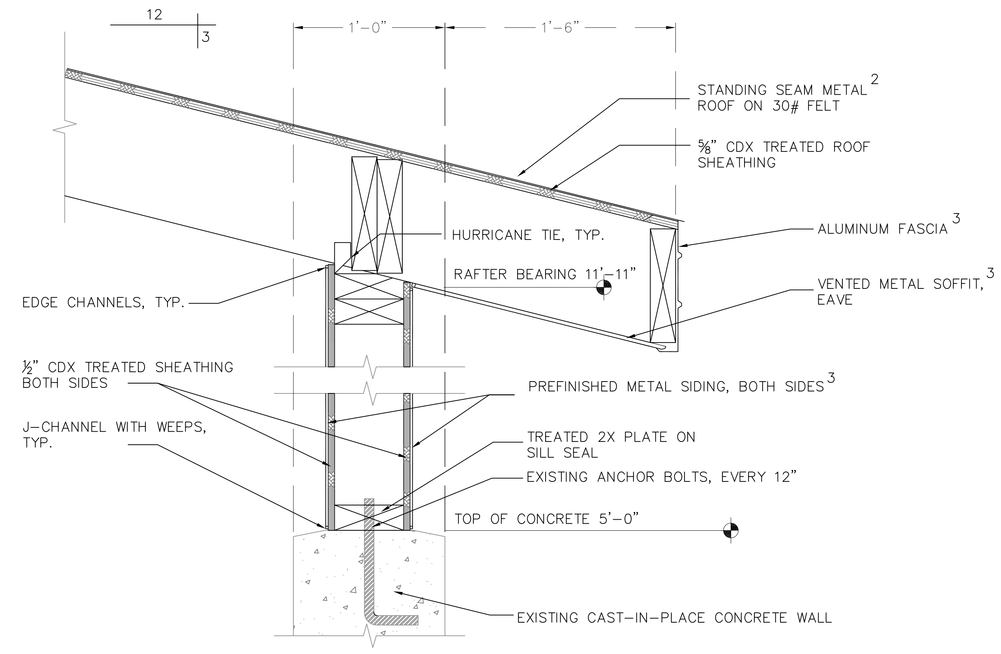

3 EAVE DETAIL (LOW) 1

SCALE: 1" = 0'-6"

GENERAL NOTES:

1. TOP EAVE DETAIL IS SIMILAR TO LOW EAVE.
2. FINISH OF STANDING SEAM ROOF TO MATCH DARK BRONZE COLOR OF PUBLIC INFORMATION CENTER ROOF
3. FINISH OF SIDING, FASCIA, AND SOFFIT TO BE SUBMITTED BY CONTRACTOR AND APPROVED BY COR.

Revisions	Date

one inch = one hundred feet (0, 100, 200; 10)

NATIONAL CEMETERY ADMINISTRATION

Drawing Title: **SECTION & DETAILS**	Project Title: **CONSTRUCT MATERIAL STORAGE BIN ROOF**		Date: **5/2/2013**
Approved: Division Chief	Building Number: **-----**	Checked	Drawn: **CFPC**
Approved: Service Director	Location: **FORT McPHERSON NATIONAL CEMETERY**		Project No.: **890-13-101**
			DRAWING NO. **A-2** Dwg. **3** Of **4**