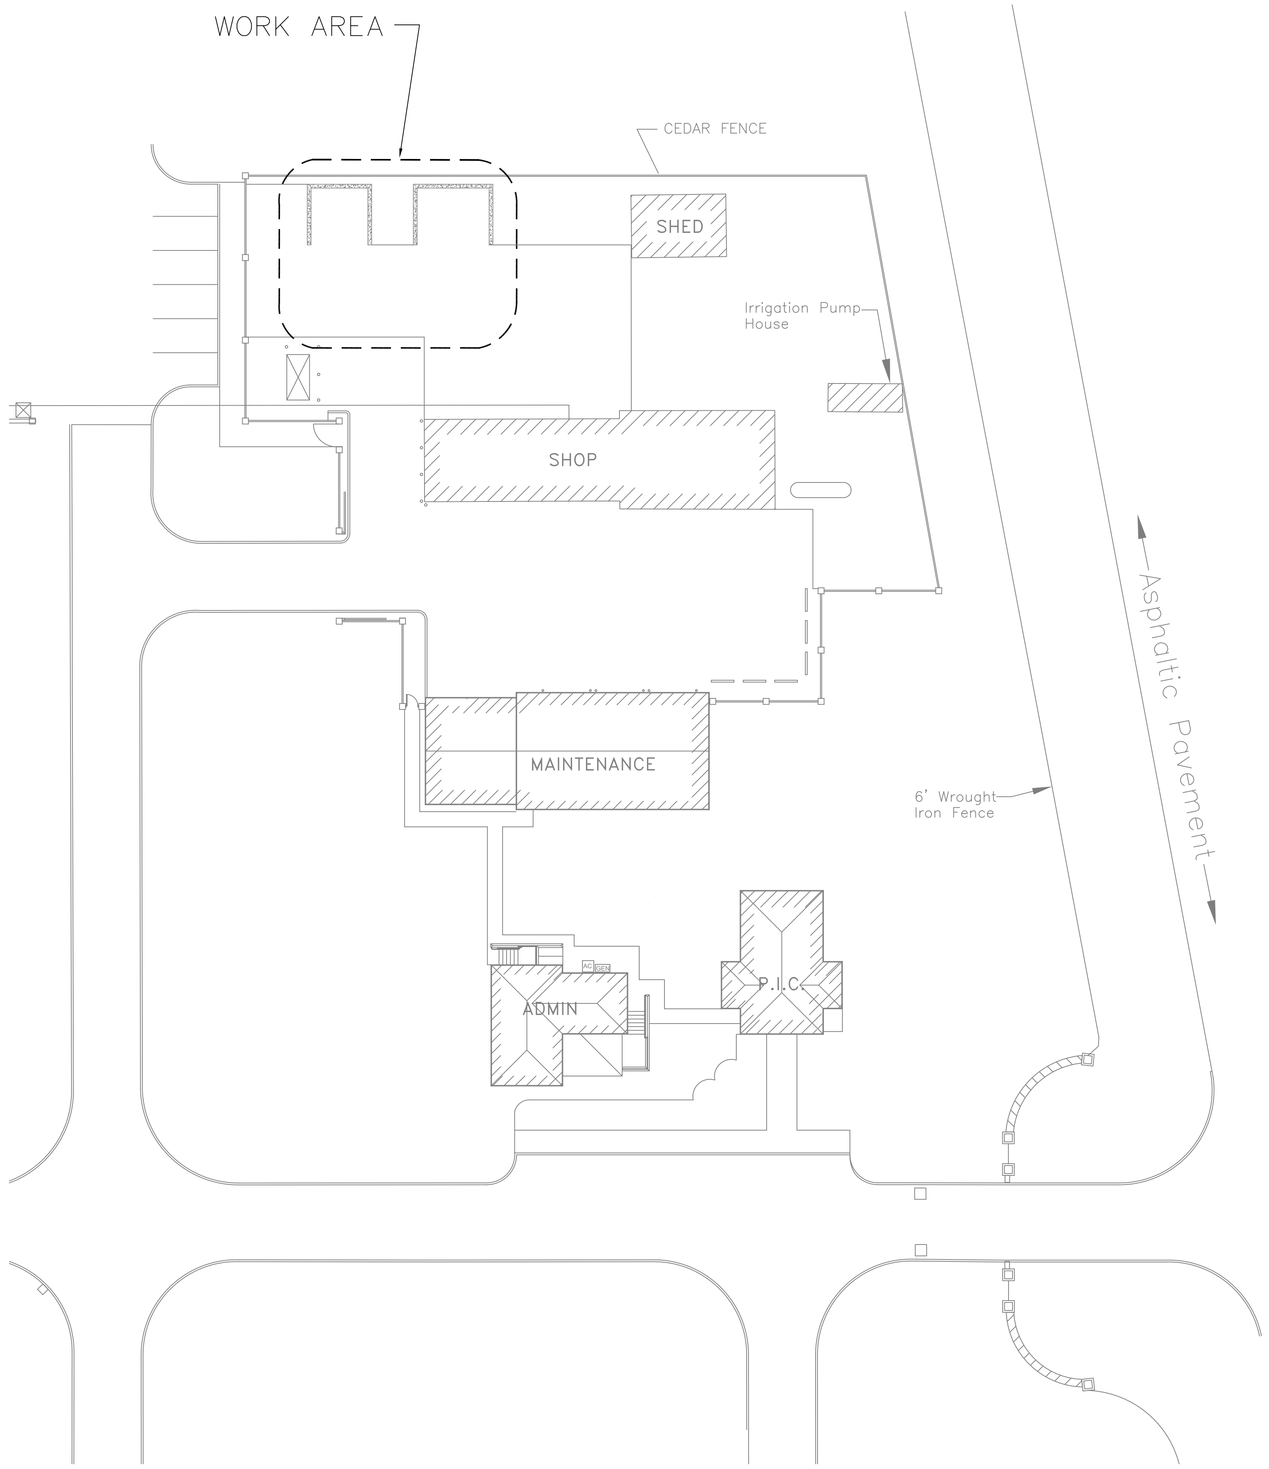

OVERVIEW SITE PLAN

SCALE: 1" = 20'-0"

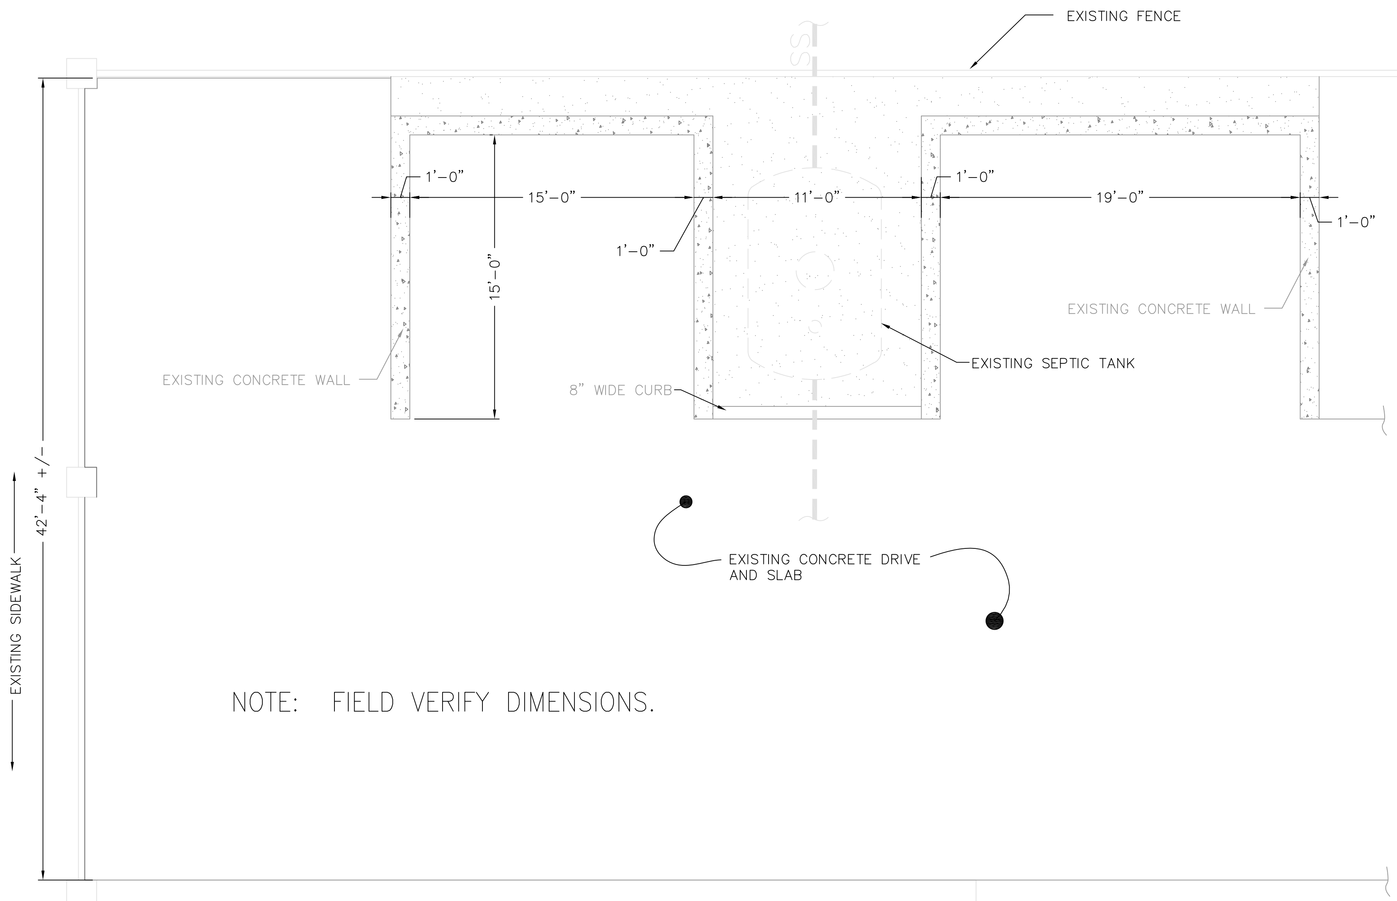

NOTE: FIELD VERIFY DIMENSIONS.

WORK AREA SITE PLAN

SCALE: 1/4" = 1'-0"

Revisions	Date

one inch = one hundred feet (0, 100, 200; 10)

NATIONAL CEMETERY ADMINISTRATION

Drawing Title: **SITE PLAN**	Project Title: **CONSTRUCT MATERIAL STORAGE BIN ROOF**		Date: **5/2/2013**
Approved: Division Chief	Building Number: **-----**	Checked	Drawn: **CFPC**
Approved: Service Director	Location: **FORT McPHERSON NATIONAL CEMETERY**		DRAWING NO. **L-1** Dwg. **2** Of **4**