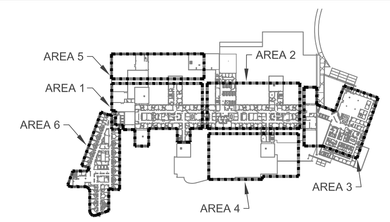

THIRD FLOOR KEY PLAN
SCALE: N.T.S.

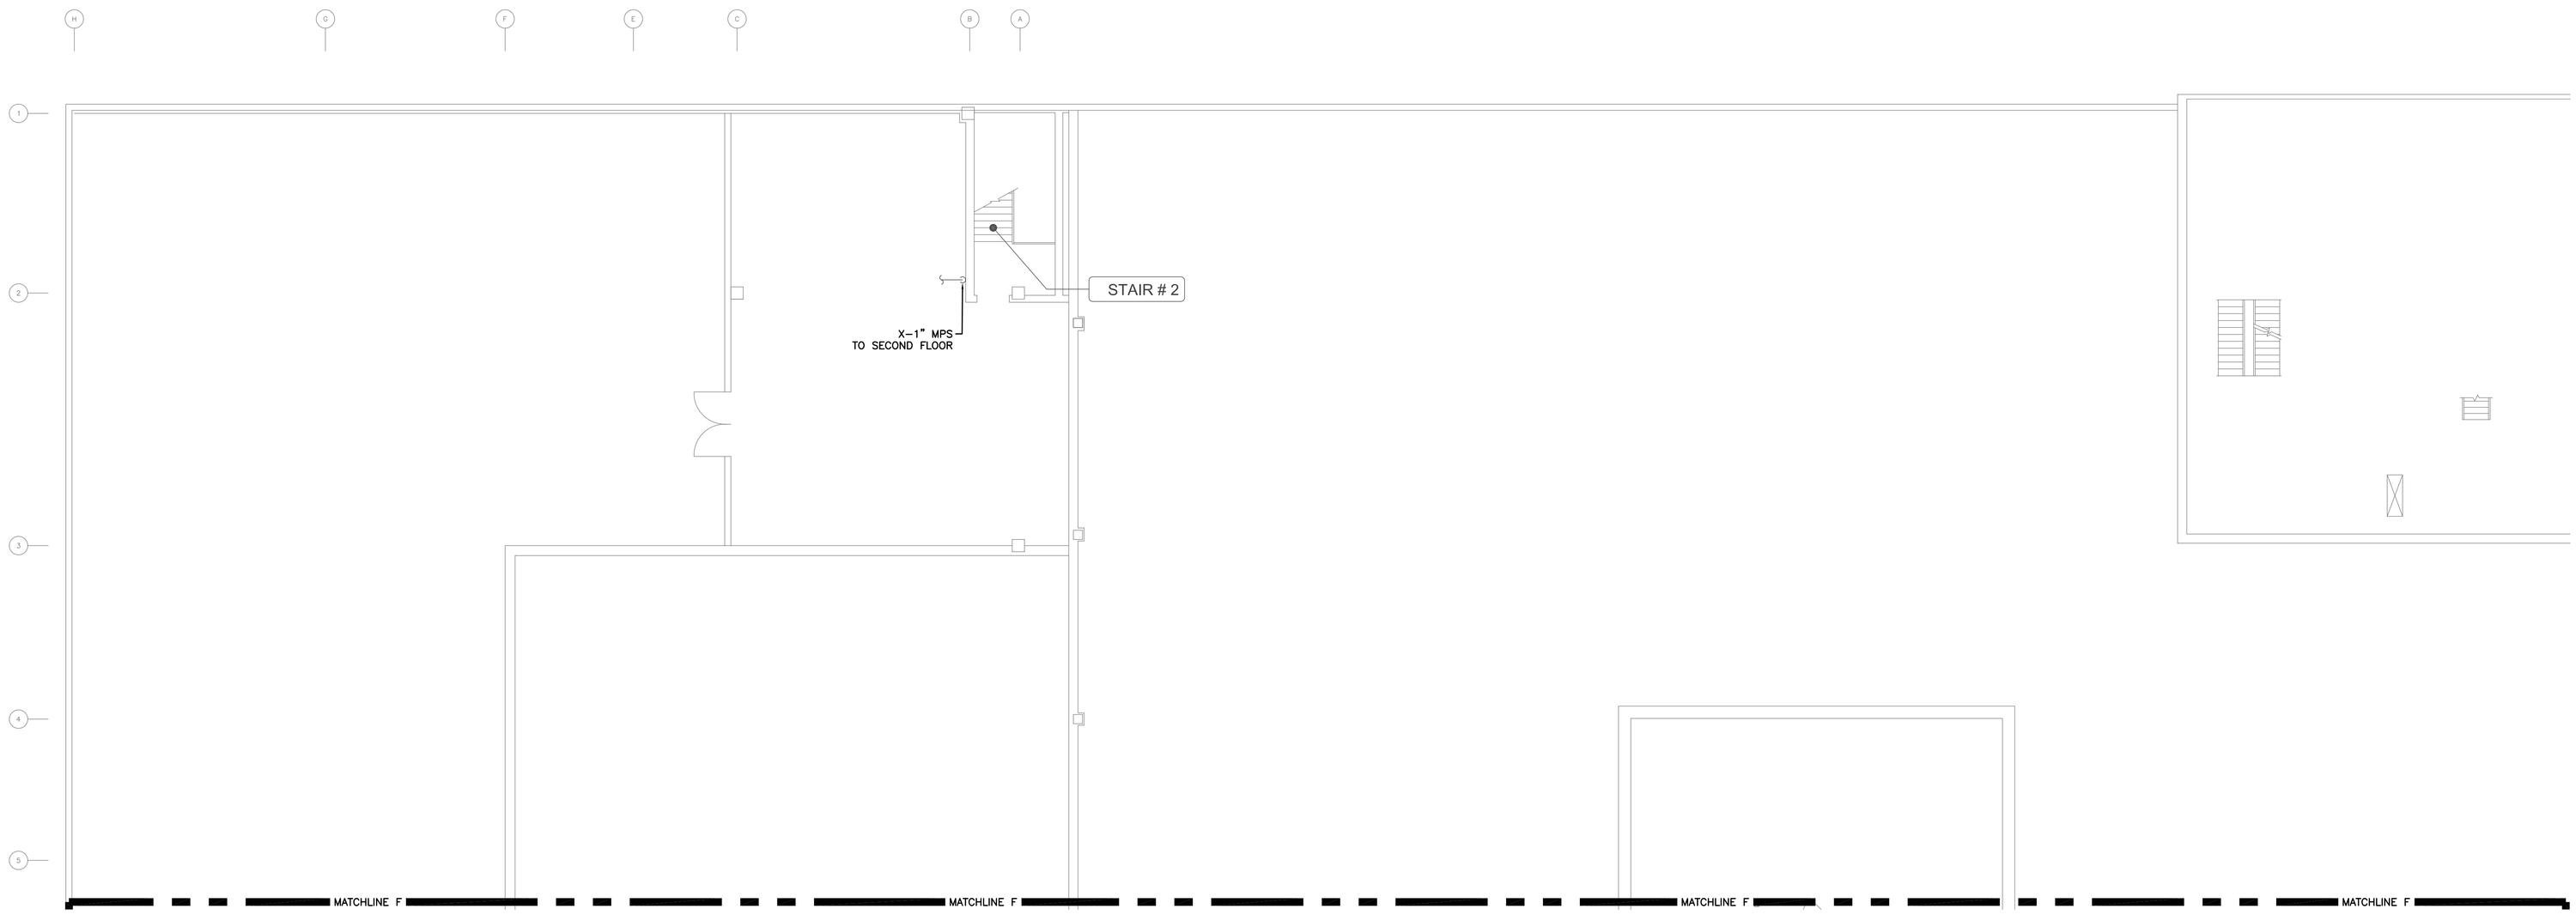

PARTIAL THIRD FLOOR - STEAM PIPING - AREA 5 (1)
SCALE: 1/8" = 1'-0"
0' 4' 8' 16' 32'

ISSUED FOR REBID	05-23-13
FINAL CD-SUBMISSION	12-21-12
95% SUBMISSION	11-30-12
65% SUBMISSION	11-16-12
Revisions:	**Date**

CONSULTANTS:

FREDRICK, FREDRICK & HELLER
ENGINEERS, INC.
672 EAST ROYALTON ROAD
BROADVIEW HTS., OHIO 44147
TEL. (440) 546-9696
FAX: (440) 546-9699

STATE OF OHIO
BRIAN M. WIDOWSKI
66625
REGISTERED
PROFESSIONAL ENGINEER

ARCHITECT:

Drawing Title
THIRD FLOOR PLAN
AREA 5

Approved: Project Director

Project Title
STEAM TRAP MONITORING, INSULATION AND PIPING UPGRADES

Location
VAMC - WADE PARK

Date 12-21-12 | Checked WFW | Drawn JWF

Project Number
541-12-115

Building Number
1

Drawing Number
3-3-5

Office of Facilities Management

Department of Veterans Affairs

VA FORM 08-6231, OCT 1978