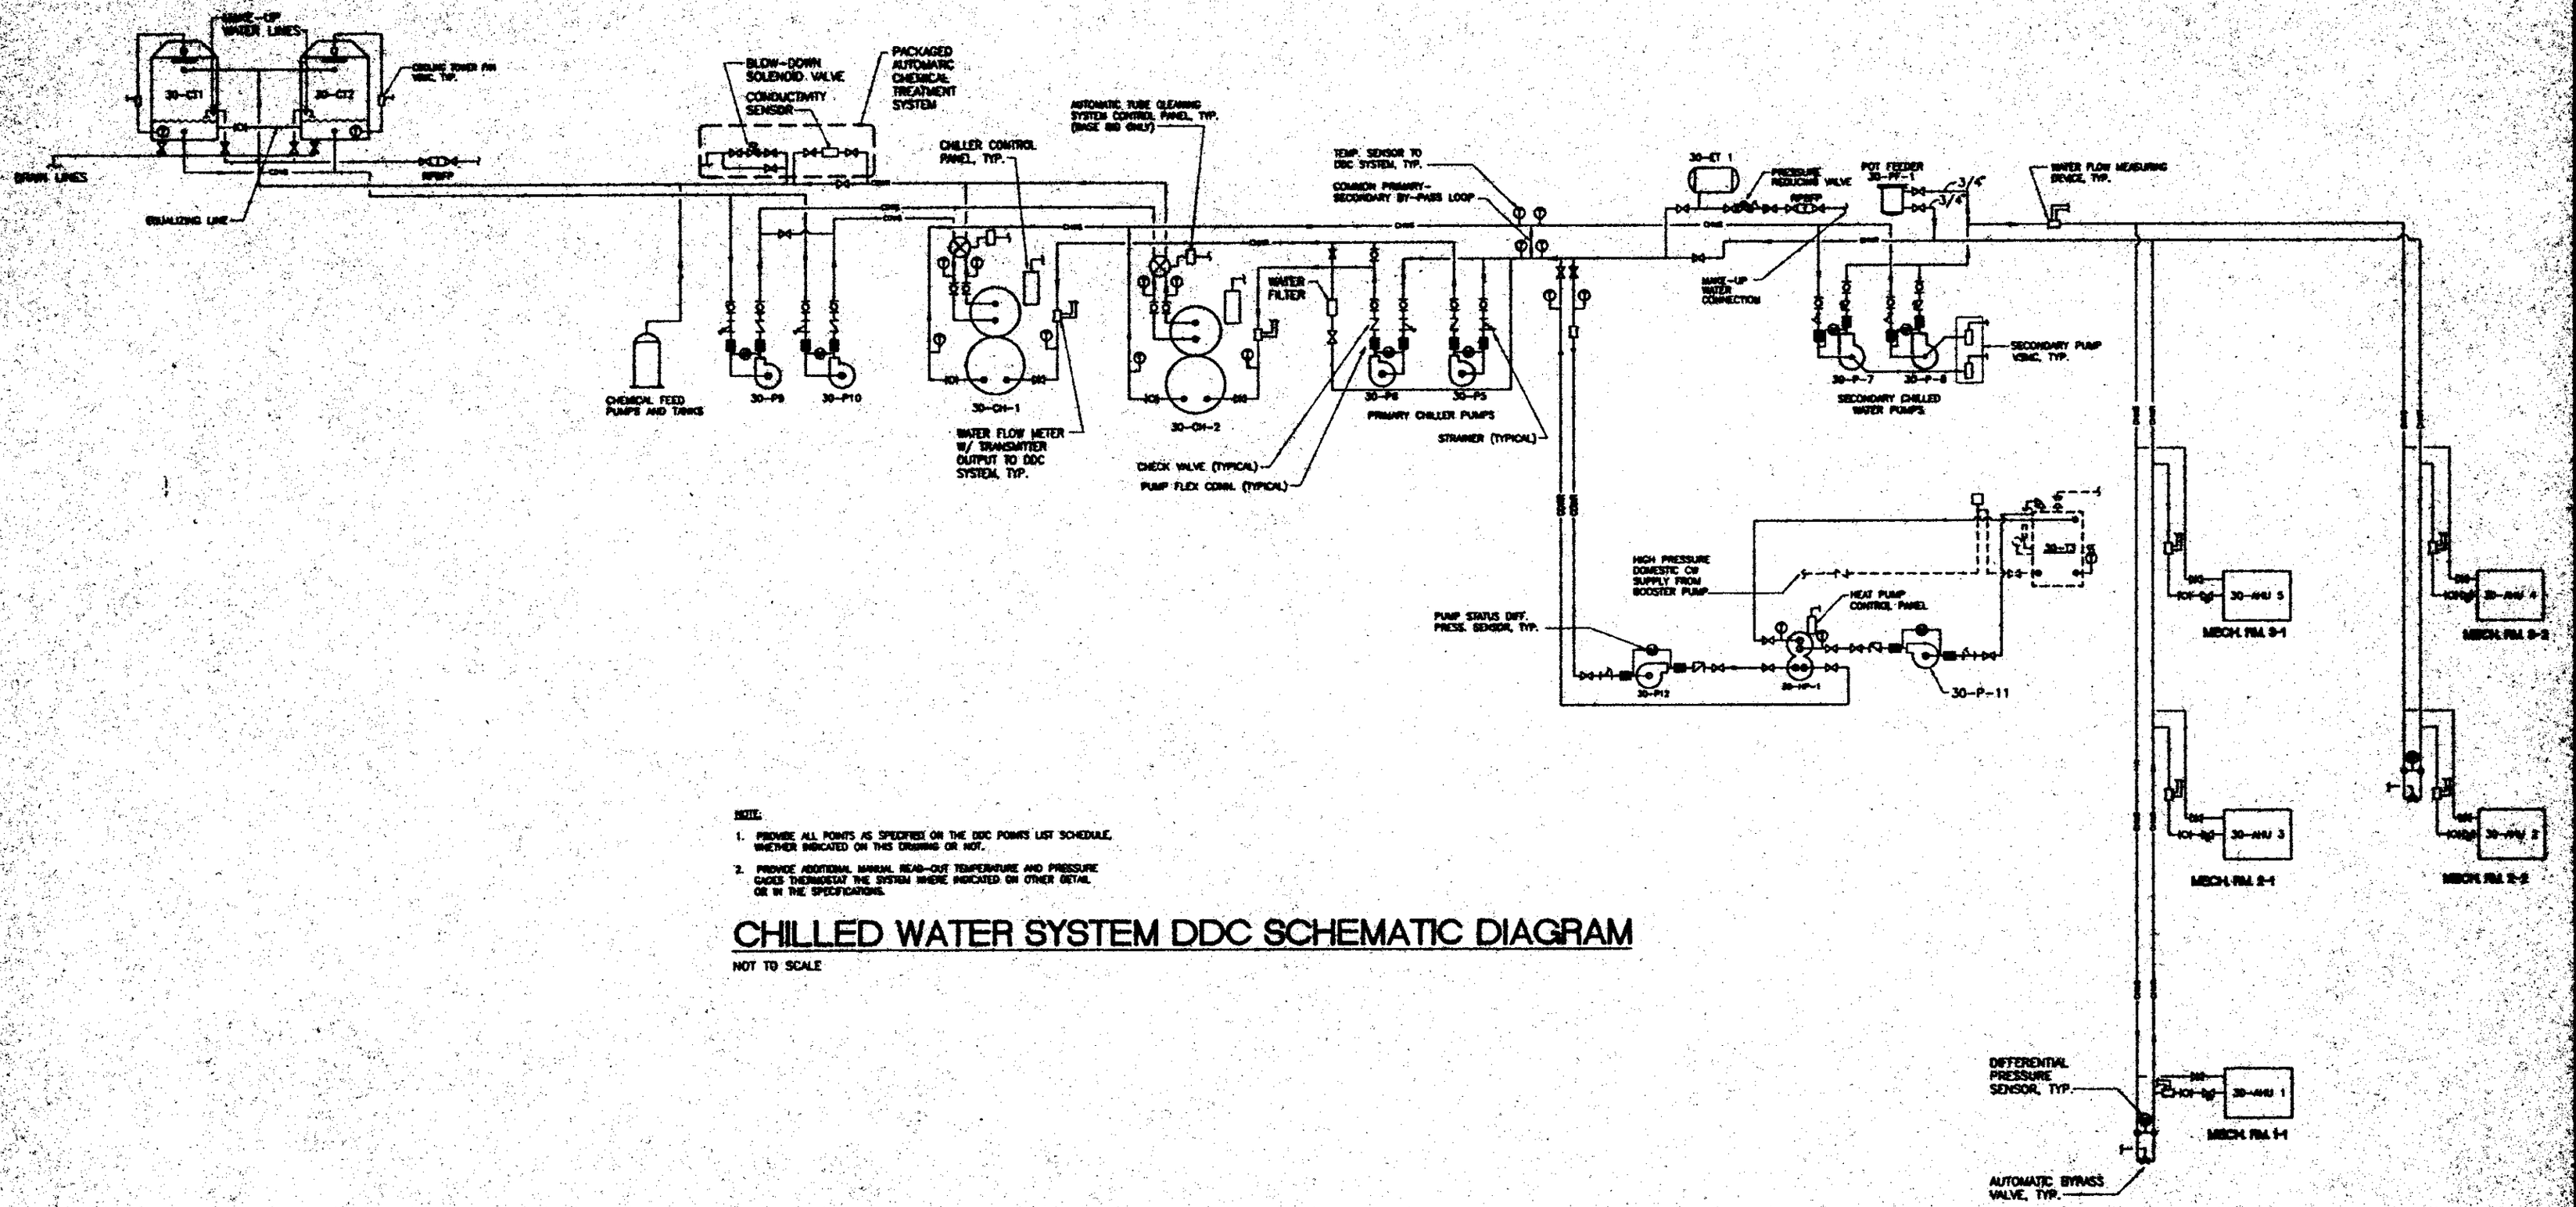

NOTE:

1. PROVIDE ALL POINTS AS SPECIFIED ON THE DDC POINTS LIST SCHEDULE, WHETHER INDICATED ON THIS DRAWING OR NOT.
2. PROVIDE ADDITIONAL MANUAL READ-OUT TEMPERATURE AND PRESSURE GAGES THERMOSTAT THE SYSTEM WHERE INDICATED ON OTHER DETAIL OR IN THE SPECIFICATIONS.

CHILLED WATER SYSTEM DDC SCHEMATIC DIAGRAM

NOT TO SCALE

ARCHITECTS HAWAII LIMITED
1001 Bishop Street, Pacific 300
Honolulu, Hawaii 96813
Telephone: (808) 523-8838
FAX (808) 521-5288

Drawing Title: CHILLED WATER SYSTEM DDC SCHEMATIC DIAGRAM

Project No.: AMBULATORY CARE AND RESEARCH B-WING PHASE I AMBULATORY CARE CLINIC

Date: MAR. 20, 1987

File No.: 85-035A

Drawing No.: H9.2

Scale: 30

Checked: KC

Approved: KC CAGE

Submitted: