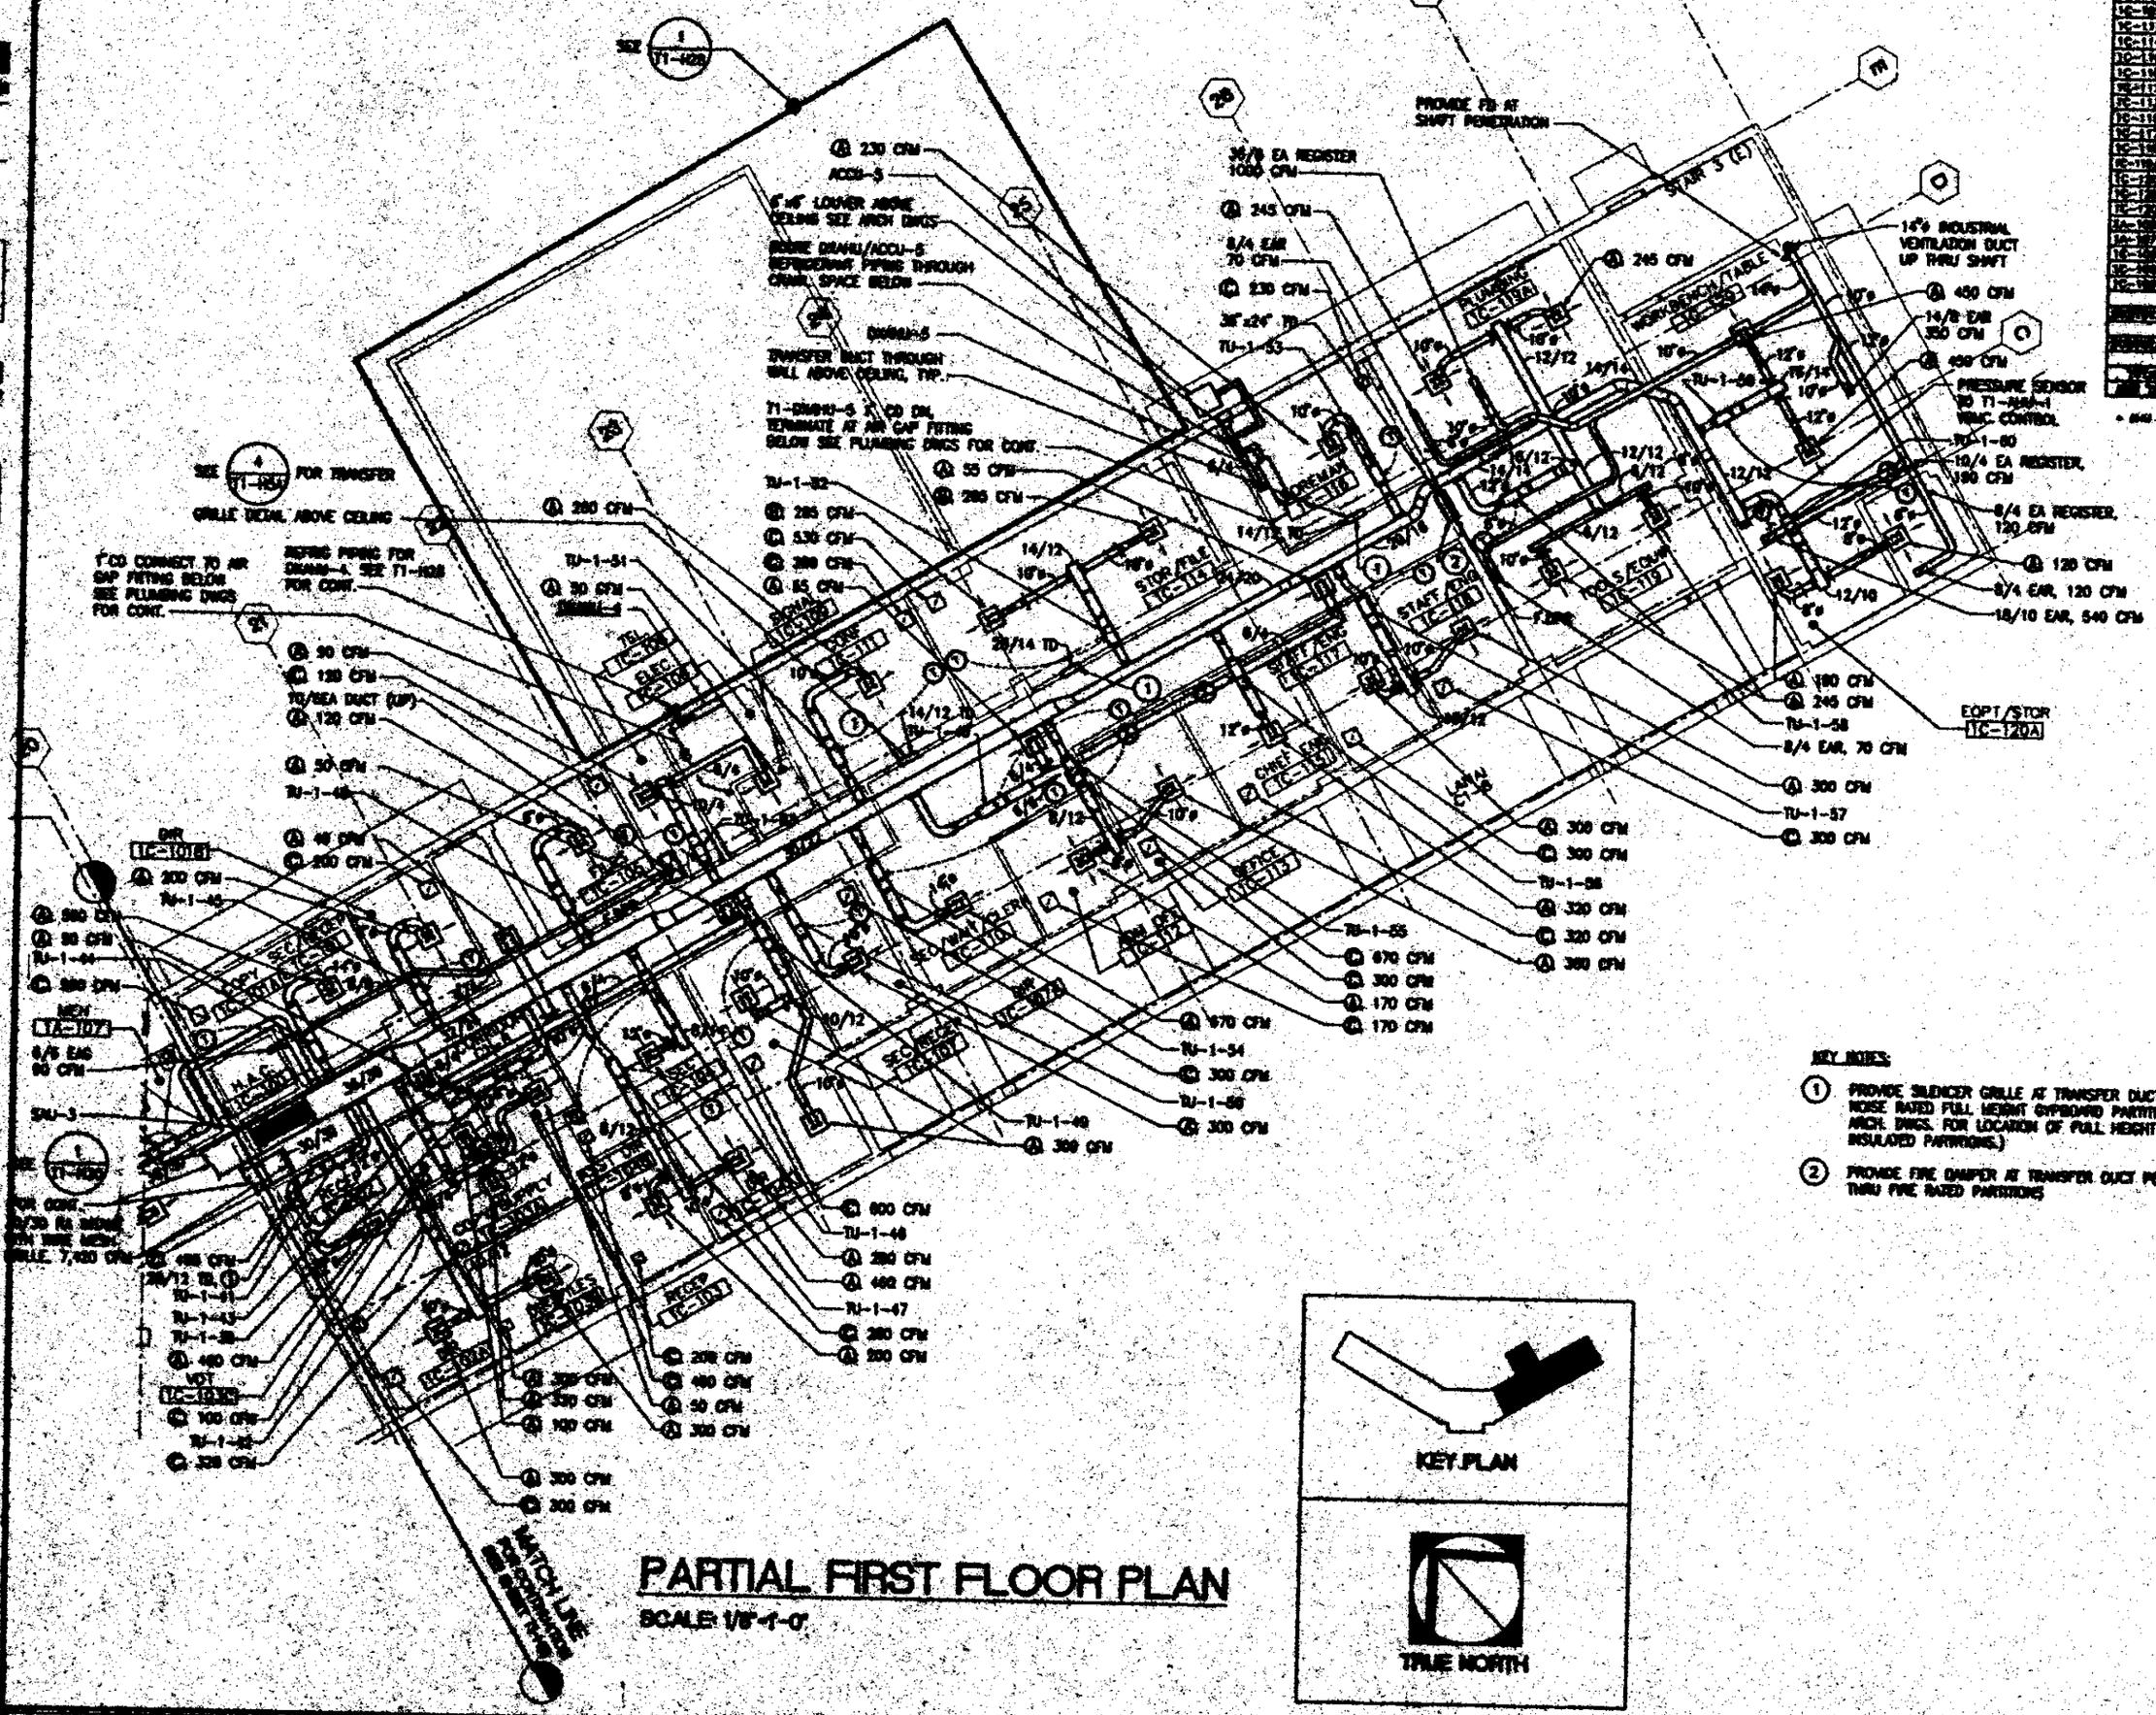

PARTIAL FIRST FLOOR PLAN

SCALE: 1/8"=1'-0"

KEY NOTES:

1. PROVIDE SILENCER GRILLE AT TRANSFER DUCTS THROUGH NOISE RATED FULL HEIGHT GYPBOARD PARTITIONS. (SEE ARCH. DWGS. FOR LOCATION OF FULL HEIGHT SOUND INSULATED PARTITIONS.)
2. PROVIDE FIRE DAMPER AT TRANSFER DUCT PENETRATIONS THRU FIRE RATED PARTITIONS

ARCHITECTS HAWAII LIMITED

PARTIAL FIRST FLOOR PLAN

AMBULATORY CARE CLINIC AND RENOVATE B-WING PHASE I, B-WING RENOVATIONS

MAR. 20, 1997

T1-H19