AIR TERMINAL UNIT / DOOR AT DOOR SCHEDULE

AIR HANDLING UNIT #: 3 SHT. 1 OF 1)
AREA SERVED: T-1H22

		CFM			AIR TERMINAL UNIT							
RM. #	DESCRIPTION	SA	RA	EA	UNIT TAG	UNIT TYPE	CFM MAX.	CFM MIN.	HEATING KW	CAP. SENSOR	SHUT OFF SEQ.	PANEL SEL.	REMARKS
3A-108	WORK AREA	1720	1130		TU-3-1	S	1720	344	—	—	NO	E	
3A-108D	ACCT. CHIEF	140	140		TU-3-2	S	870	87	—	—	YES	E	
3A-108E	AUDITOR	130	130								—	E	
3A-108C	CHIEF	380	270		TU-3-3	S	380	76	—	—	YES	P	60 CFM EXFILTRATION THRU EXTERIOR DOOR
3A-108B	ASST. ANALYST	160	160		TU-3-4	S	480	144	—	—	YES	E	
3A-108A	ASST. CHIEF	300	300								—	E	90 CFM EXFILTRATION THRU EXTERIOR DOOR
3A-104	OFFICE SUPP.	885	885		TU-3-5	S	885	177	—	—	NO	E	
3A-105F	NURSE/AIDE	370	370		TU-3-6	S	370	111	—	—	NO	E	
3A-108G	FINANCE CHIEF	120	120		TU-3-7	S	120	36	—	—	YES	E	
3A-105	OFFICE SUPP W	1010	910		TU-3-8	S	1010	202	—	—	NO	P	100 CFM EXFILTRATION THRU EXTERIOR DOOR
3A-105	OFFICE SUPP E	300	300		TU-3-9	S	300	90	—	—	NO	E	
3A-106	OFFICE	440	440		TU-3-10	S	440	132	—	—	YES	E	
3A-105C	TEL	80	80		TU-3-11	S	140	42	—	—	NO	E	
3A-106A	STORAGE	50	50								—	E	
3A-103	OPEN OFFICE	410	410		TU-3-12	S	410	123	—	—	NO	E	
3A-104	OFFICE	110	110		TU-3-13	S	110	33	—	—	YES	E	
3A-105	TRAINING	870	870		TU-3-14	S	870	174	—	—	YES	E	
3A-102A	STORAGE	70	70		TU-3-15	S	190	60	—	—	NO	E	
3A101	FILE	120	120								—	E	
3A106E	OFFICE	120	120		TU-3-16	S	120	36	—	—	YES	E	
3A-105C	CONFERENCE	440	440		TU-3-17	S	440	132	—	—	YES	E	
3A-100	CLERK	800	800		TU-3-18	S	800	160	—	—	NO	E	
3A-100B	P.M.S.	380	380		TU-3-19	S	800	160	—	—	NO	E	
3A-100A	P.M.S.	280	280								—	E	
3A-100	RECEPT	430	430		TU-3-20	S	430	129	—	—	NO	E	
3A-101E	OFFICE	130	130		TU-3-21	S	130	39	—	—	YES	E	
3A-101D	P.M.S.	450	450		TU-3-22	S	710	213	—	—	NO	E	
3A-101C	P.M.S.	280	280								—	E	
3A-101	OPEN OFFICE	700	700		TU-3-23	S	700	210	—	—	NO	E	
3A-101B	CHIEF OFFICE	400	400		TU-3-24	S	400	120	—	—	YES	E	
3A-103	BLDG. STORAGE	160	160		TU-3-25	S	560	168	—	—	NO	E	
C3-1A	CORRIDOR	380	380								—	P	
C3-8	CORRIDOR	140	0		TU-3-26	A	140	140	9.6	—	NO	P	60 CFM EXFILTRATION, 80 CFM TO 3A-107
C3-4,5,6	CORRIDOR	230	170		TU-3-27	S	230	70	—	—	NO	P	60 CFM EXFILTRATION THRU EXTERIOR DOOR
3A-101A	LOUNGE	380	300		TU-3-28	S	660	630	—	—	NO	P	80 CFM EXFILTRATION THRU EXTERIOR DOOR
C3-3	ELEV LOB CORR	110	0								—	P	80 CFM TO 3A-104; 30 CFM TO 3A-108
C3-1,2	CORRIDOR	420	0								—	P	100 CFM EXF; 40 TO 3A-108, 100 TO 3A-105, 70 TO 3A-105C, 80 TO 3A-107
3A-107	DNC			270							—	N	3/4" UCD, 90 CFM FROM C3-8
3A-104	DNC			300							—	N	3/4" UCD, 80 CFM FROM C3-3
3A-102	WOMEN L.L.T.S.	220	0	220	TU-3-43	A	220	220	1.4	—	NO	E	3/4" UCD, 40 CFM FROM C3-2
3A-109	WOMEN			220							—	N	3/4" UCD, 70 CFM FROM C3-1, 20 CFM FROM C3-6

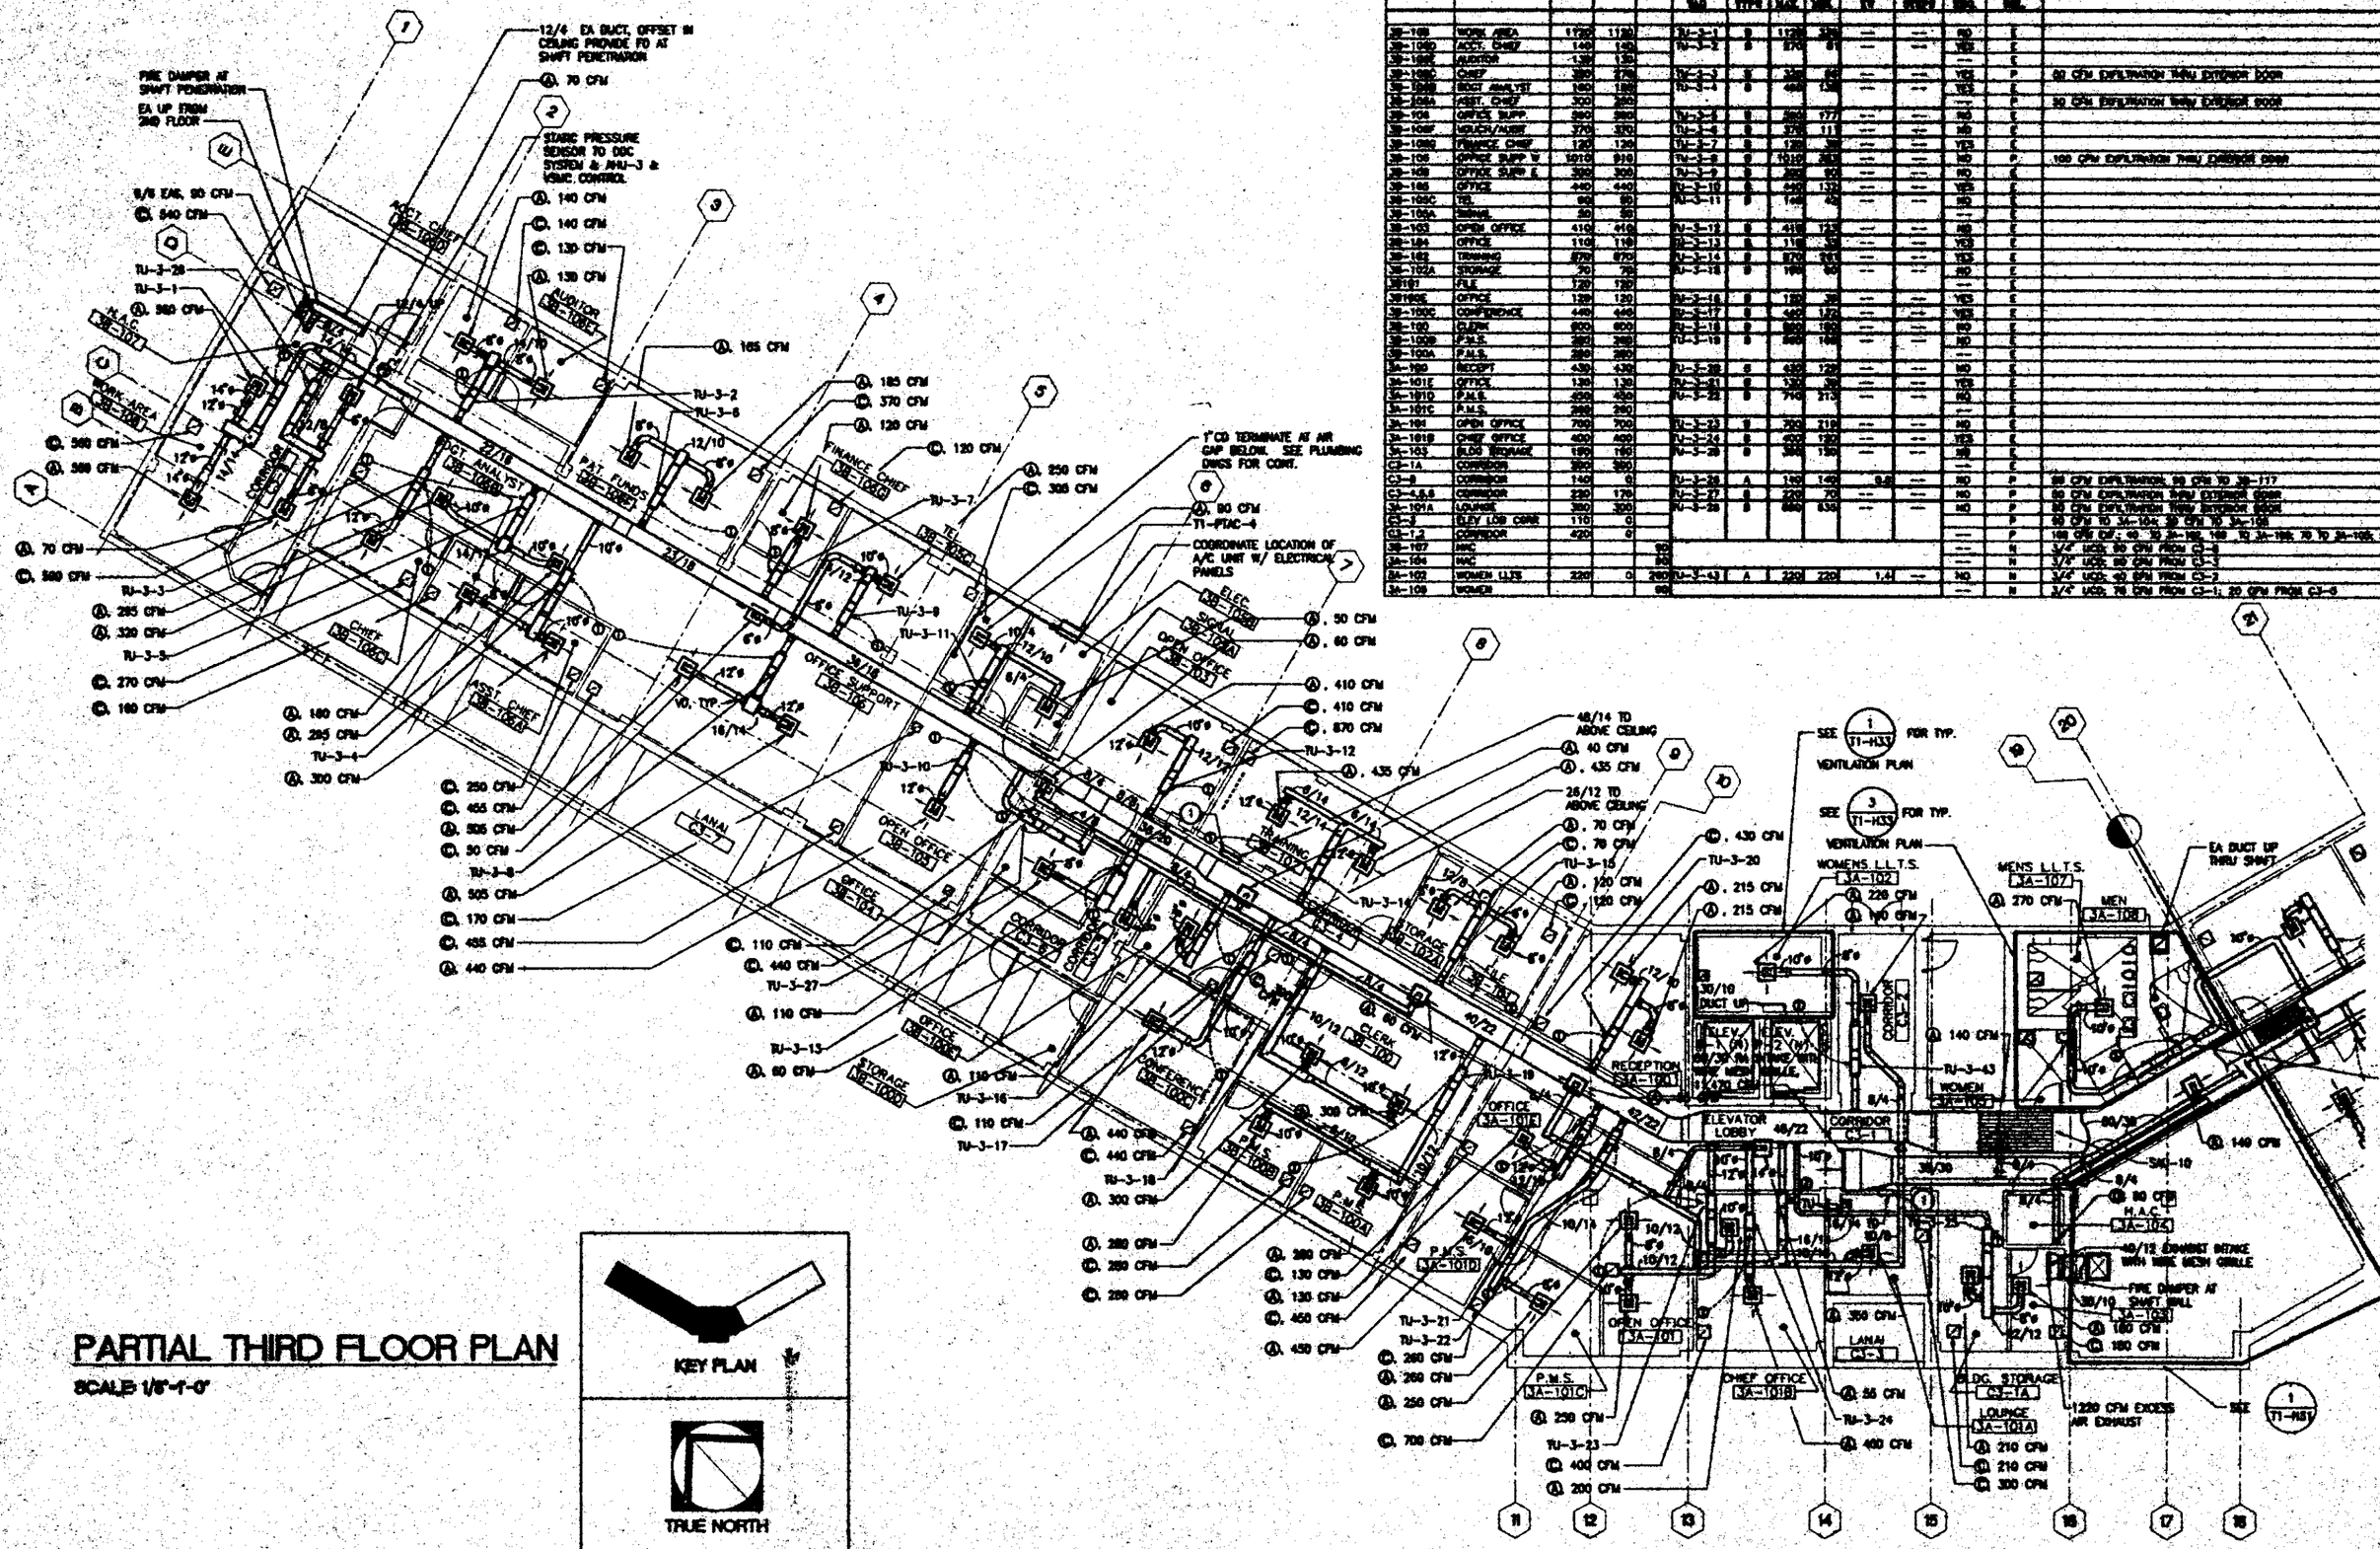

PARTIAL THIRD FLOOR PLAN

SCALE: 1/8"=1'-0"

KEY PLAN

TRUE NORTH

ARCHITECTS HAWAII LIMITED
1001 Bishop Street, Pacific 300
Honolulu, Hawaii 96813
Telephone: (808) 523-9438
FAX: (808) 521-3288

JOHN P. YUEN
LICENSED PROFESSIONAL ENGINEER
No. 6884-E
HAWAII, U.S.A.

PARTIAL THIRD FLOOR PLAN

AMBULATORY CARE CLINIC AND PEDIATRIC E-WING RENOVATION
PHASE 2, E-WING RENOVATION

MAR. 20, 1987

459-0028

T1-H22