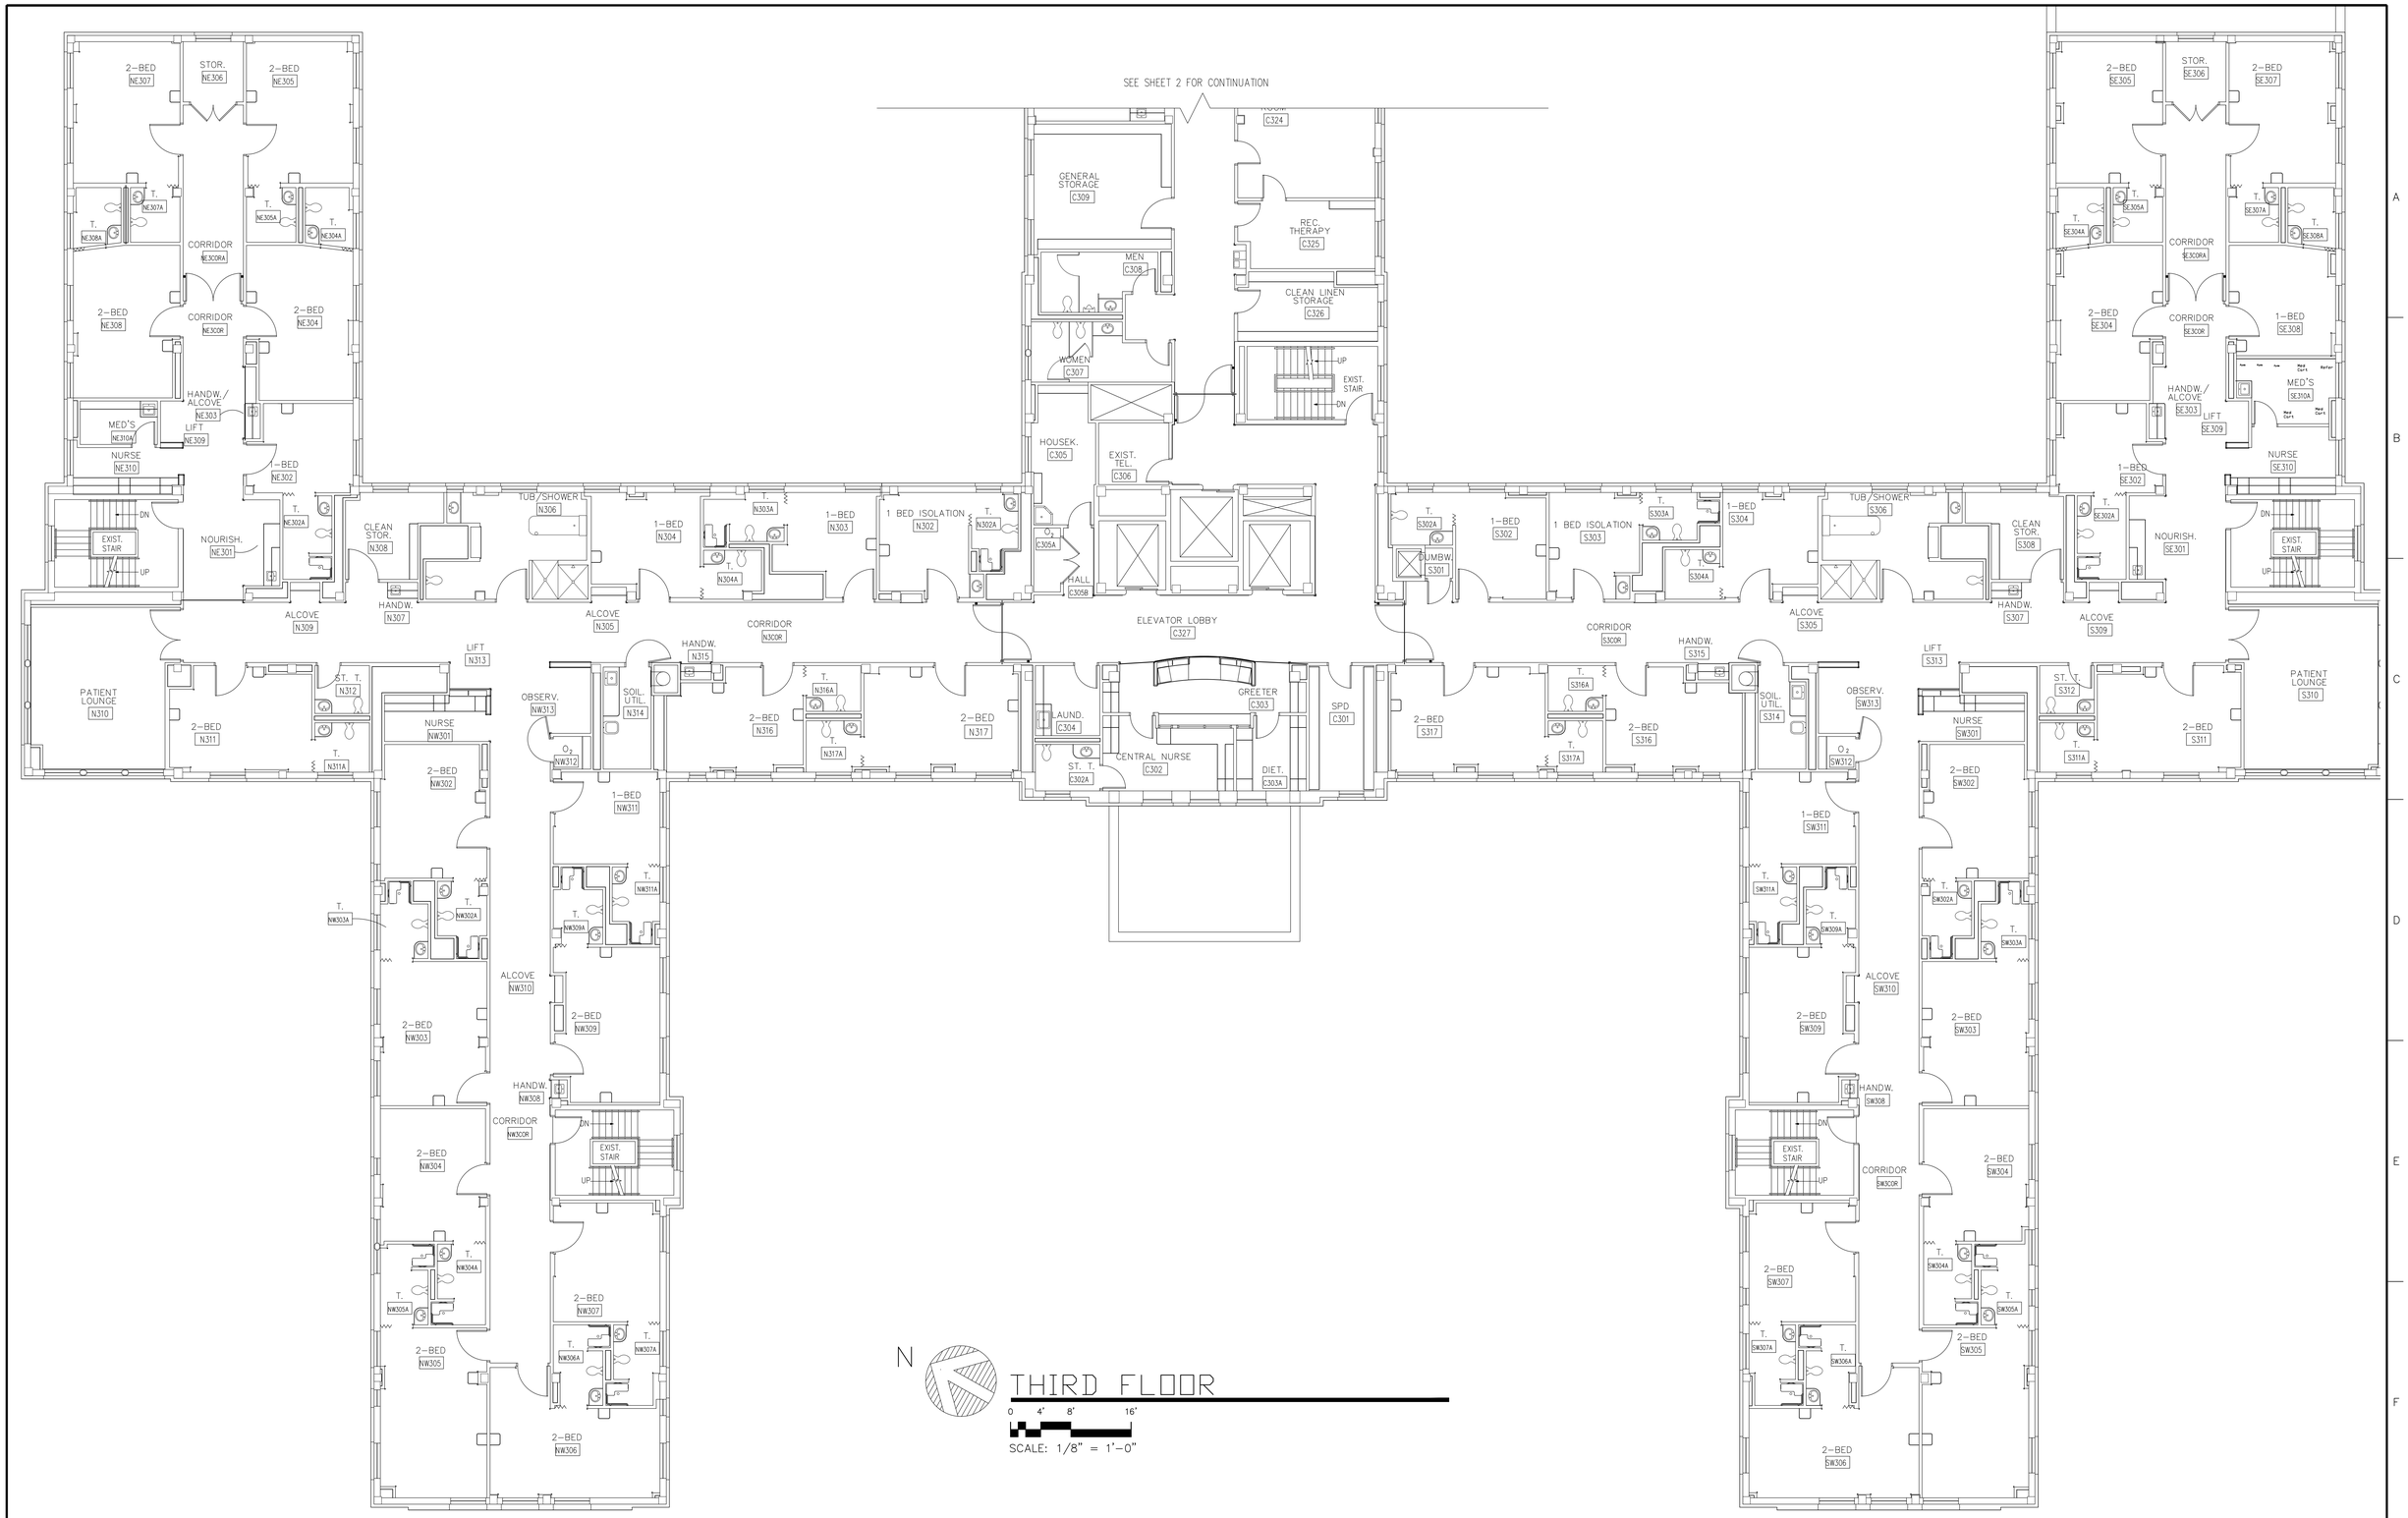

Revisions:	Date

CONSULTANTS:

ARCHITECT/ENGINEERS:

Drawing Title: THIRD FLOOR PLAN

Approved: Project Director

Project Title: REPLACE CLC FLOORING

Location: GRAND ISLAND

Date: 06/12/2013 | Checked: – | Drawn: –

Project Number: 636-13-133

Building Number: 1

Drawing Number: 1-AS.1

Dwg. 1 of 2

Office of Construction and Facilities Management

VA FORM 08-6231