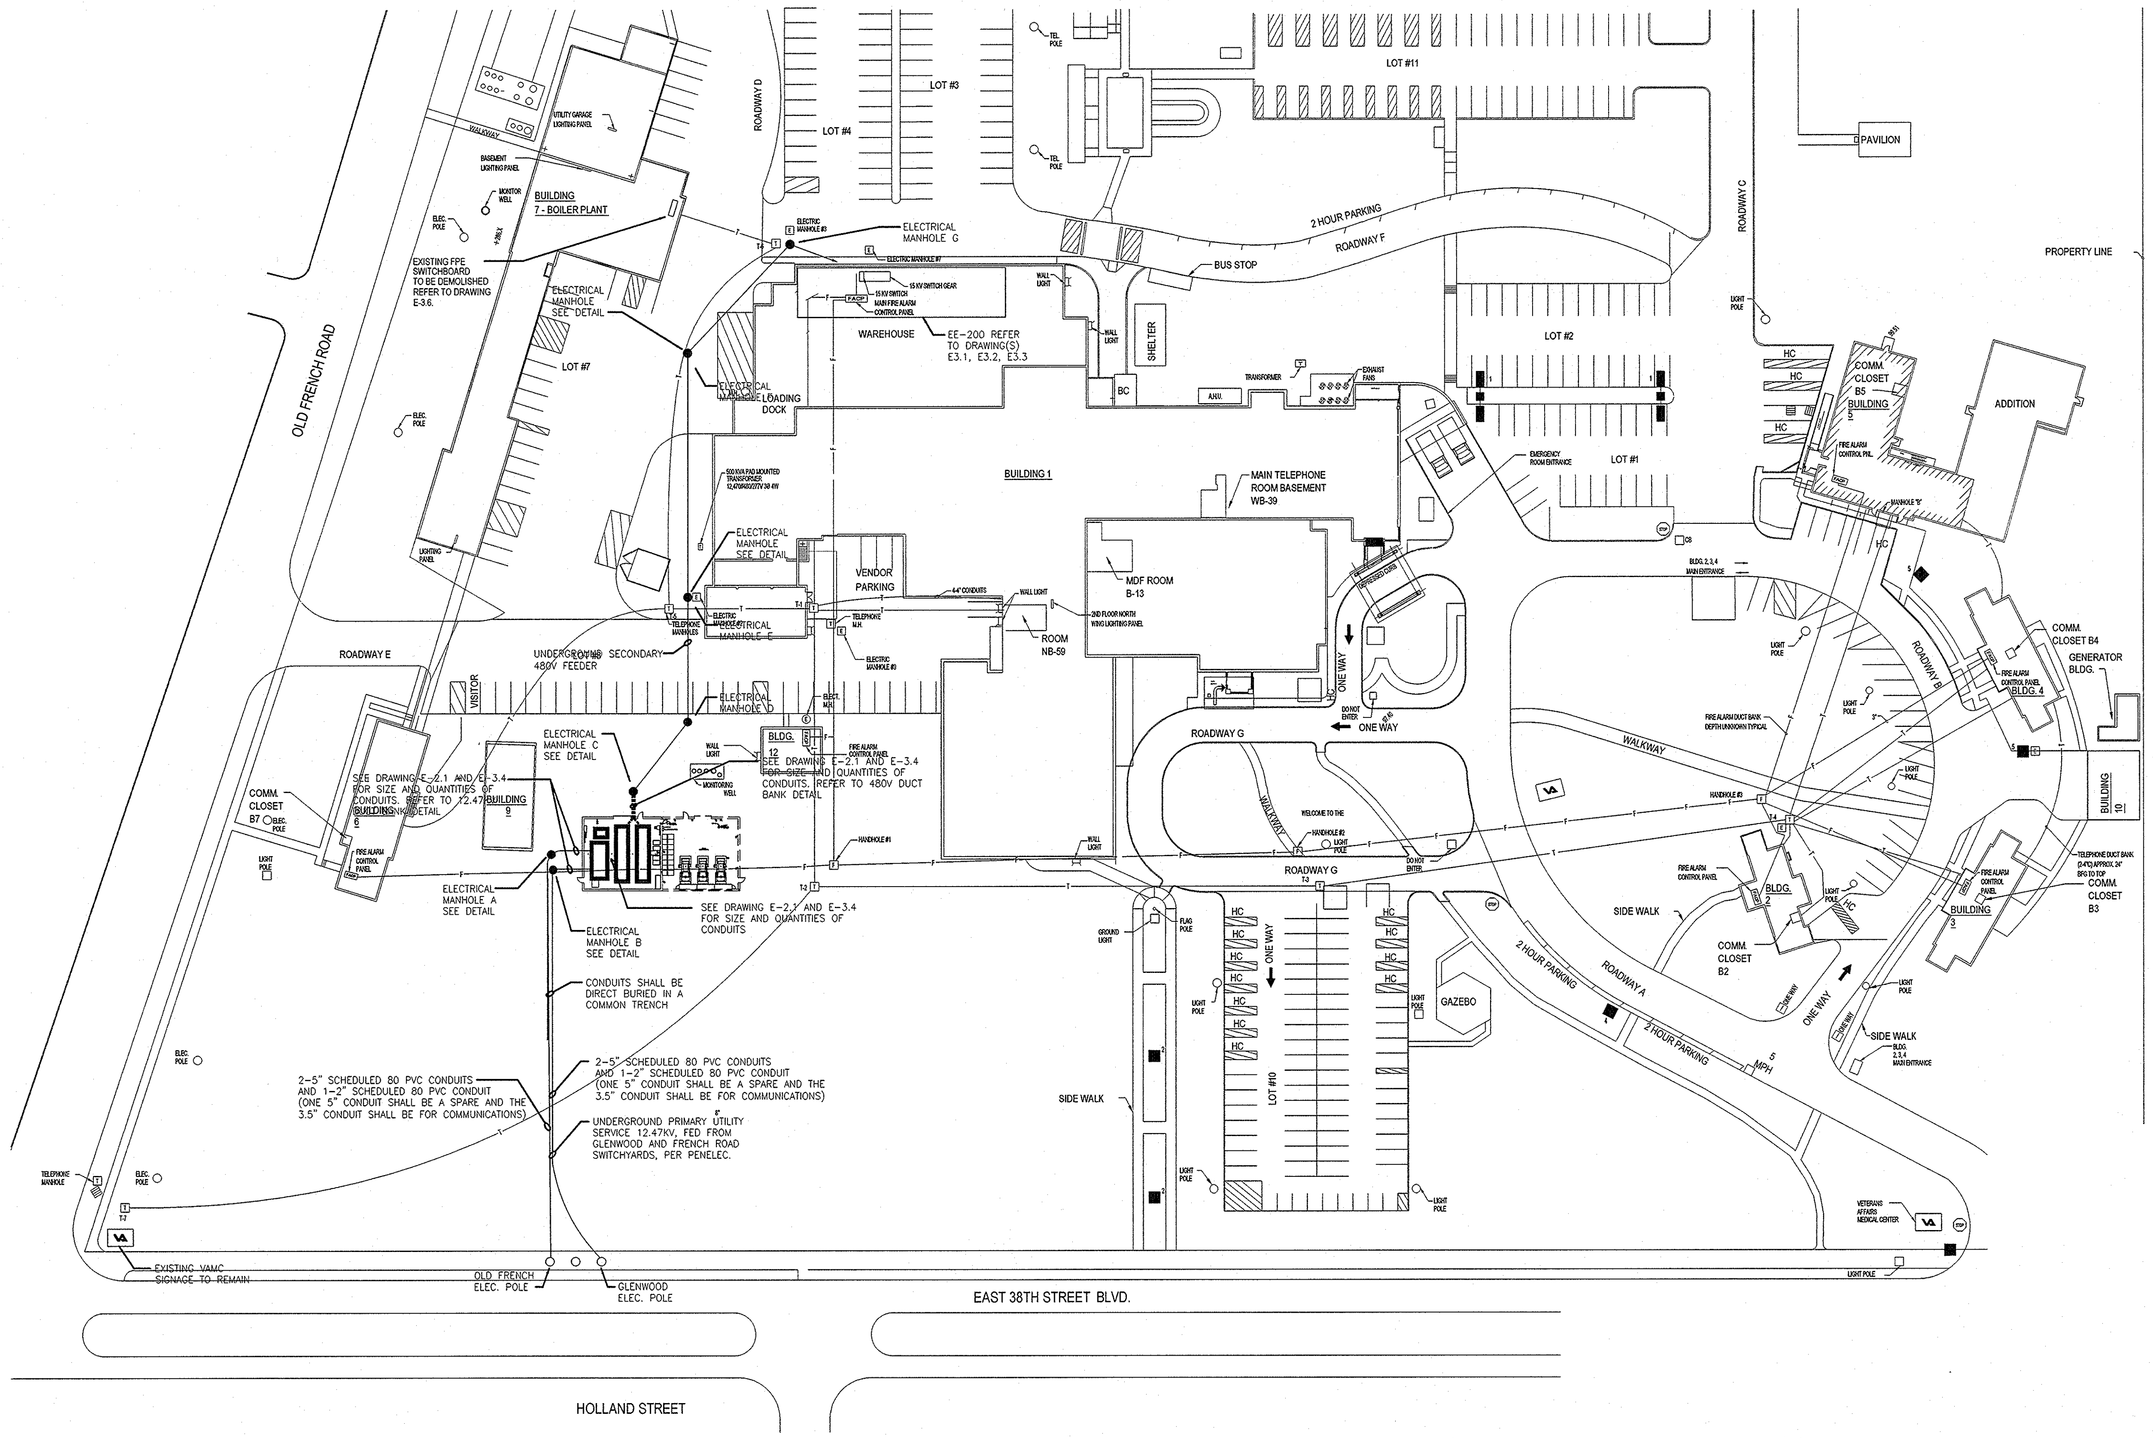

F1 SITE PLAN - ELECTRICAL

SCALE: 1/8" = 1'-0"

Revisions:	Date

VA FORM 08-6231

CONSULTANTS:

DRAWINGS ARE NOT FOR CONSTRUCTION. ISSUED FOR PLANNING PURPOSES ONLY .

ARCHITECT/ENGINEER:

H.F. LENZ COMPANY
Engineers
Planners
Surveyors
Energy Consultants
1001 State Street
Suite 907
Erie, PA 16501
Phone: 814-455-7435
www.hflenz.com

Drawing Title: SITE PLAN - ELECTRICAL

Approved:

Project Director:

Project Title: VA ELECTRICAL MASTER SPACE PLAN

Location: 135 EAST 38TH STREET ERIE, PA 16504-1596

Date: 8-25-09 | Checked: GAM | Drawn:

Project Number: 562-08-101

Building Number:

Drawing Number: ES001

Dwg of

Office of Construction and Facilities Managagement

Department of Veterans Affairs

Aug 24, 2009 – 2:36pm
C:\IC-Workspace\ZBUNDY\M-Hill_meridian_D-CAD_2008\2008\1017x01\Design Files\Electrical\S-810170DSE.dwg
Zbundy