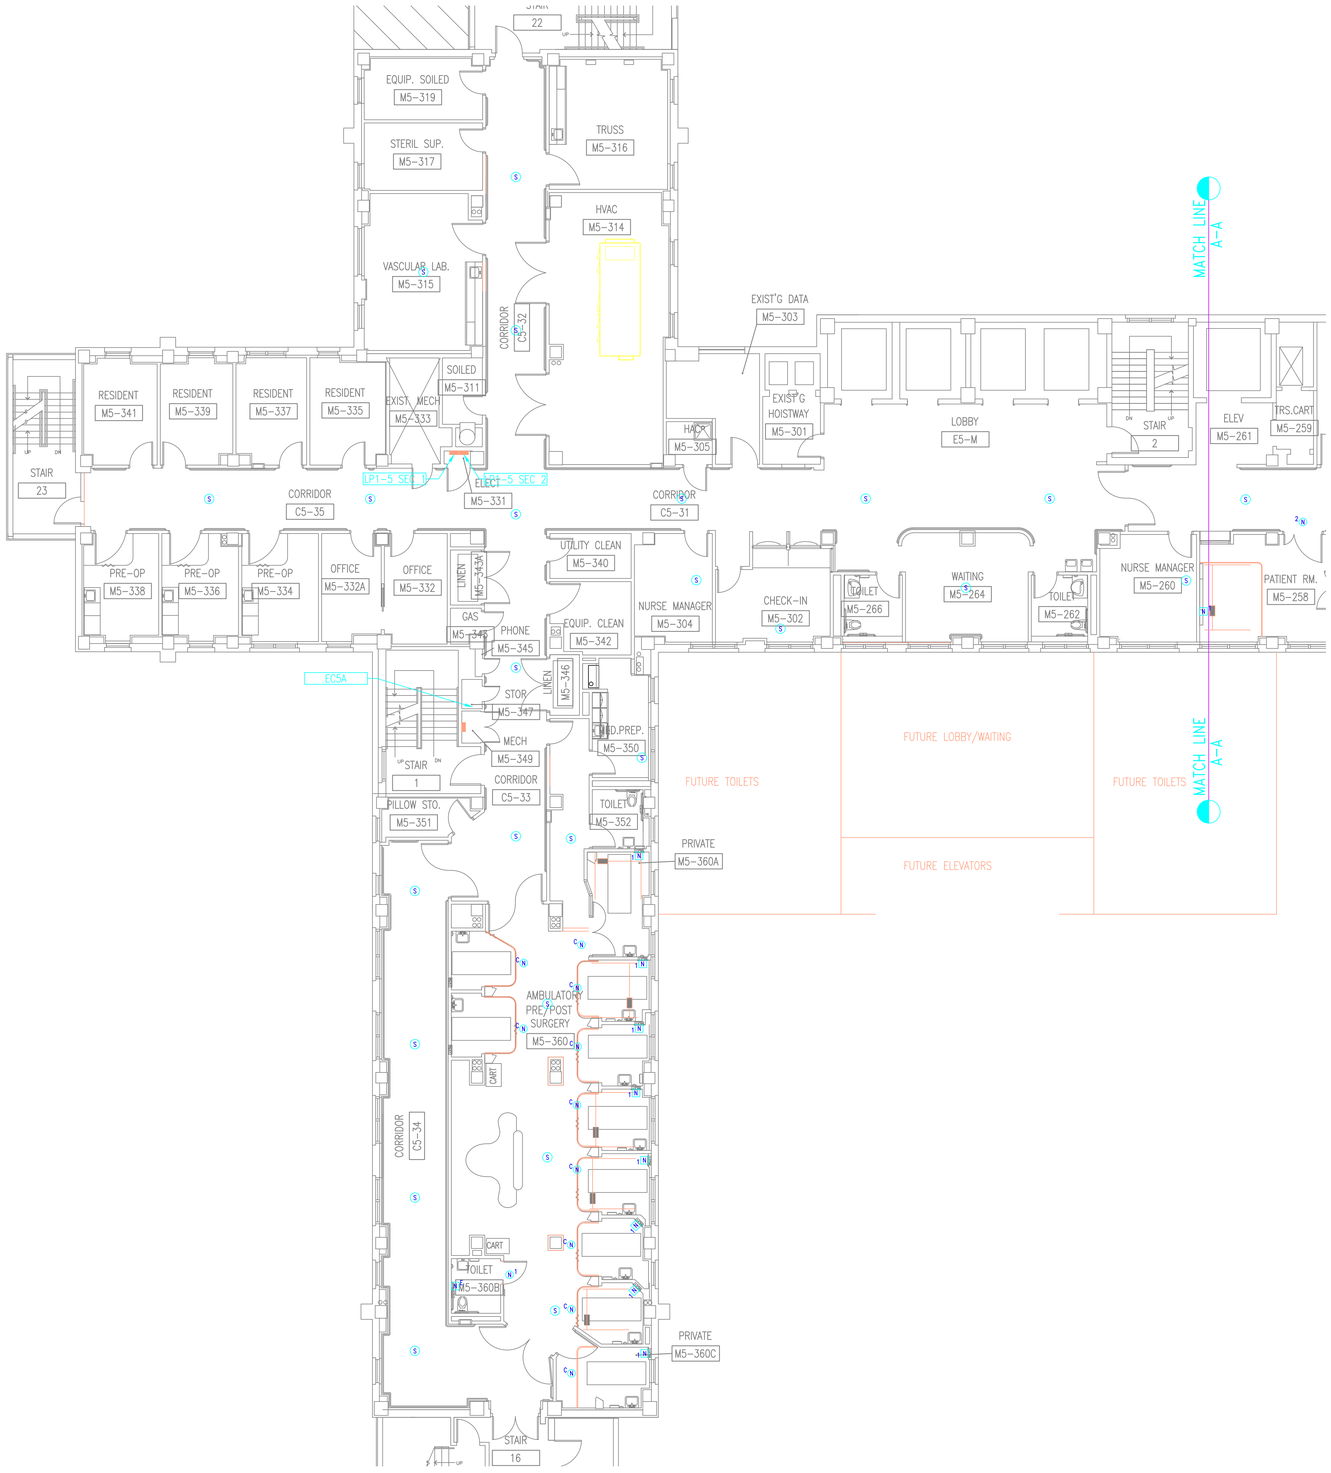

1 PARTIAL FIFTH FLOOR PLAN - INTERCOM/NURSE CALL
SCALE: 1/8"=1'-0"

NORTH

GENERAL NOTES - NURSES CALL, CODE BLUE AND PA SYSTEMS

1. EXISTING NURSE CALL, CODE BLUE, EQUIPMENT HAS BEEN RE-MOVED. PROVIDER/INSTALLER SHALL PROVIDE NEW EQUIPMENT/DEVICES AS SHOWN ON THE DRAWINGS. THE NEW INSTALLATION SHALL MATCH AND INTEGRATE WITH THE EXISTING CAMPUS HEAD END SYSTEM (AMCOM).
2.
3. THIS DRAWING IS DIAGRAMMATIC, THE EXACT LOCATIONS SHALL BE FIELD MODIFIED WHERE NEEDED. PRIOR TO CONSTRUCTION, THE VENDOR/INSTALLER SHALL SUBMIT ANY MODIFICATIONS TO THE COR.
4. THE GOVERNING DOCUMENT FOR THE INSTALLATION OF SYSTEM SHALL BE THE NURSES CALL AND CODE BLUE SYSTEMS SPECIFICATION 27 52 23. THIS DRAWING IS A SUPPLEMENTAL DESIGN GUIDE.
5. AS PART OF THIS DESIGN, THE VENDOR/INSTALLER SHALL PROVIDE A UPS SYSTEM TO KEEP THE SYSTEM FULLY FUNCTIONAL FOR ONE HOUR UPON LOSS OF POWER.
6. VENDOR/INSTALLER SHALL COORDINATE WITH COR FOR THE EXACT LOCATIONS OF THE NURSE CALL AND CODE BLUE MASTER STATION & TERMINAL CABINETS.

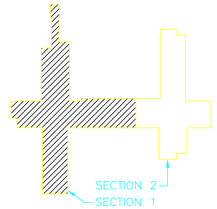

KEYPLAN

NORTH

ISSUED FOR BID	10/28/11
Revisions	Date

VA HEARTLAND NETWORK HEALTH CARE SYSTEM

KANSAS CITY VA MEDICAL CENTER

Drawing Title: PARTIAL 5th FLOOR INTERCOM/NURSE CALL PLAN

Approved:

Approved:

Project Title: KANSAS CITY, MO. INPATIENT SURGERY

Building Number: 1 | Checked: -- | Drawn: CAC

Location: KANSAS CITY VA MEDICAL CENTER 4801 LINWOOD BOULEVARD, KANSAS CITY, MO

Date: 09/11/09

Project No.: 901001

DRAWING NO.: ETI101

Dwg. 62 Of 67

Department of Veterans Affairs