TEMPORARY SIGNAGE NOTES:

1. CONTRACTOR TO PROVIDE ALL NECESSARY CONSTRUCTION AREA SIGNAGE TO BE ATTACHED TO TEMPORARY CONSTRUCTION CHAINLINK FENCING. COORDINATE WITH COR.
2. ALL TEMPORARY SIGNAGE AND TRAFFIC MEASURES SHALL ADHERE TO THE STANDARDS AND CODES OF THE MANUAL ON UNIFORM TRAFFIC CONTROL DEVICES FOR STREETS AND HIGHWAYS OF THE UNITED STATES DEPARTMENT OF TRANSPORTATION FEDERAL HIGHWAY ADMINISTRATION.
3. ALL SIGNS SHALL BE CONVENTIONAL ROAD SIZE AS PER MUTCD STANDARDS, UNLESS OTHERWISE NOTED.
4. ALL SIGNS SHALL BE MANUFACTURED WITH RUST FREE ALUMINUM LAMINATED WITH ENGINEERING GRADE REFLECTIVE (TYPE 1)
5. ALL SIGNS SHALL HAVE A WHITE BACKGROUND WITH A BLACK LEGEND AND BORDER UNLESS OTHERWISE STATED ON DRAWINGS OR IN MUTCD MANUAL FOR A SPECIFIC SIGN.
6. SIGNS SHALL BE CONSTRUCTED AS SHOWN ON APPROPRIATE MUTCD STANDARD SHEETS AND MANUFACTURER'S DRAWINGS.
7. PANELS AND STIFFENER DIMENSIONS, SPACING AND PANEL TO STIFFENER CONNECTION DETAILS SHALL BE AS SHOWN ON THE MUTCD 'SIGN BLANK DETAILS' STANDARD SHEET.
8. BRACKETS SHALL BE MOUNTED WITH THE SAME POST CONNECTION VERTICAL SPACING AS SHOWN ON THE MUTCD 'SIGN BLACK DETAILS' STANDARD SHEET.
9. REFER TO NYS DOT POLE-MOUNTED SIGNS DETAILS FOR SIGN MOUNTING DETAIL AND INFORMATION.
10. ALL TEMPORARY TRAFFIC SIGNS SHALL BE LOCATED AS ORDERED BY THE COR.
11. ALL TEMPORARY SIGNAGE TO BE MOUNTED ON HEAVY DUTY BASES, HIPRO350 BASES USED WITH A PAIR OF 8' U-CHANNEL OR SQUARE POSTS, HIPRO350 SERIES 33 (33"X60" BASE) OR APPROVED EQUAL.

TEMPORARY SIGNAGE MATRIX - STRATTON VA MEDICAL CENTER - REPAIR HOT WATER LINES PHABE III

	SIGN TYPE	QTY.	SIZE	VA SIGN TYPE	DESCRIPTION/COLOR	COMMENTS
'A'	SIGNAL AHEAD	2	24"X24"	X-W3-3a	REFLECTORIZED YELLOW BACKGROUND WITH BLACK LETTERING AS MANUFACTURED BY MYCONSTRUCTIONSIGNS.COM, 1.800.952.1457	ALL SIGNS SHALL MEET ALL MUTCD STANDARDS
'B'	BE PREPARED TO STOP	2	18"X24"	K-8396	REFLECTORIZED ORANGE BACKGROUND WITH BLACK LETTERING AS MANUFACTURED BY MYCONSTRUCTIONSIGNS.COM, 1.800.952.1457	ALL SIGNS TO ADHERE TO STRATTON VA
'C'	ONE LANE ROAD 250FT	2	36"X36"	K-1233	REFLECTORIZED ORANGE BACKGROUND WITH BLACK LETTERING AS MANUFACTURED BY MYCONSTRUCTIONSIGNS.COM, 1.800.952.1457	NON-ILLUMINATED EXTERIOR SIGNS
'D'	SIDEWALK CLOSED	1	12"X18"	X-R9-9	REFLECTORIZED WHITE BACKGROUND WITH BLACK LETTERING AS MANUFACTURED BY MYCONSTRUCTIONSIGNS.COM, 1.800.952.1457	STANDARDS

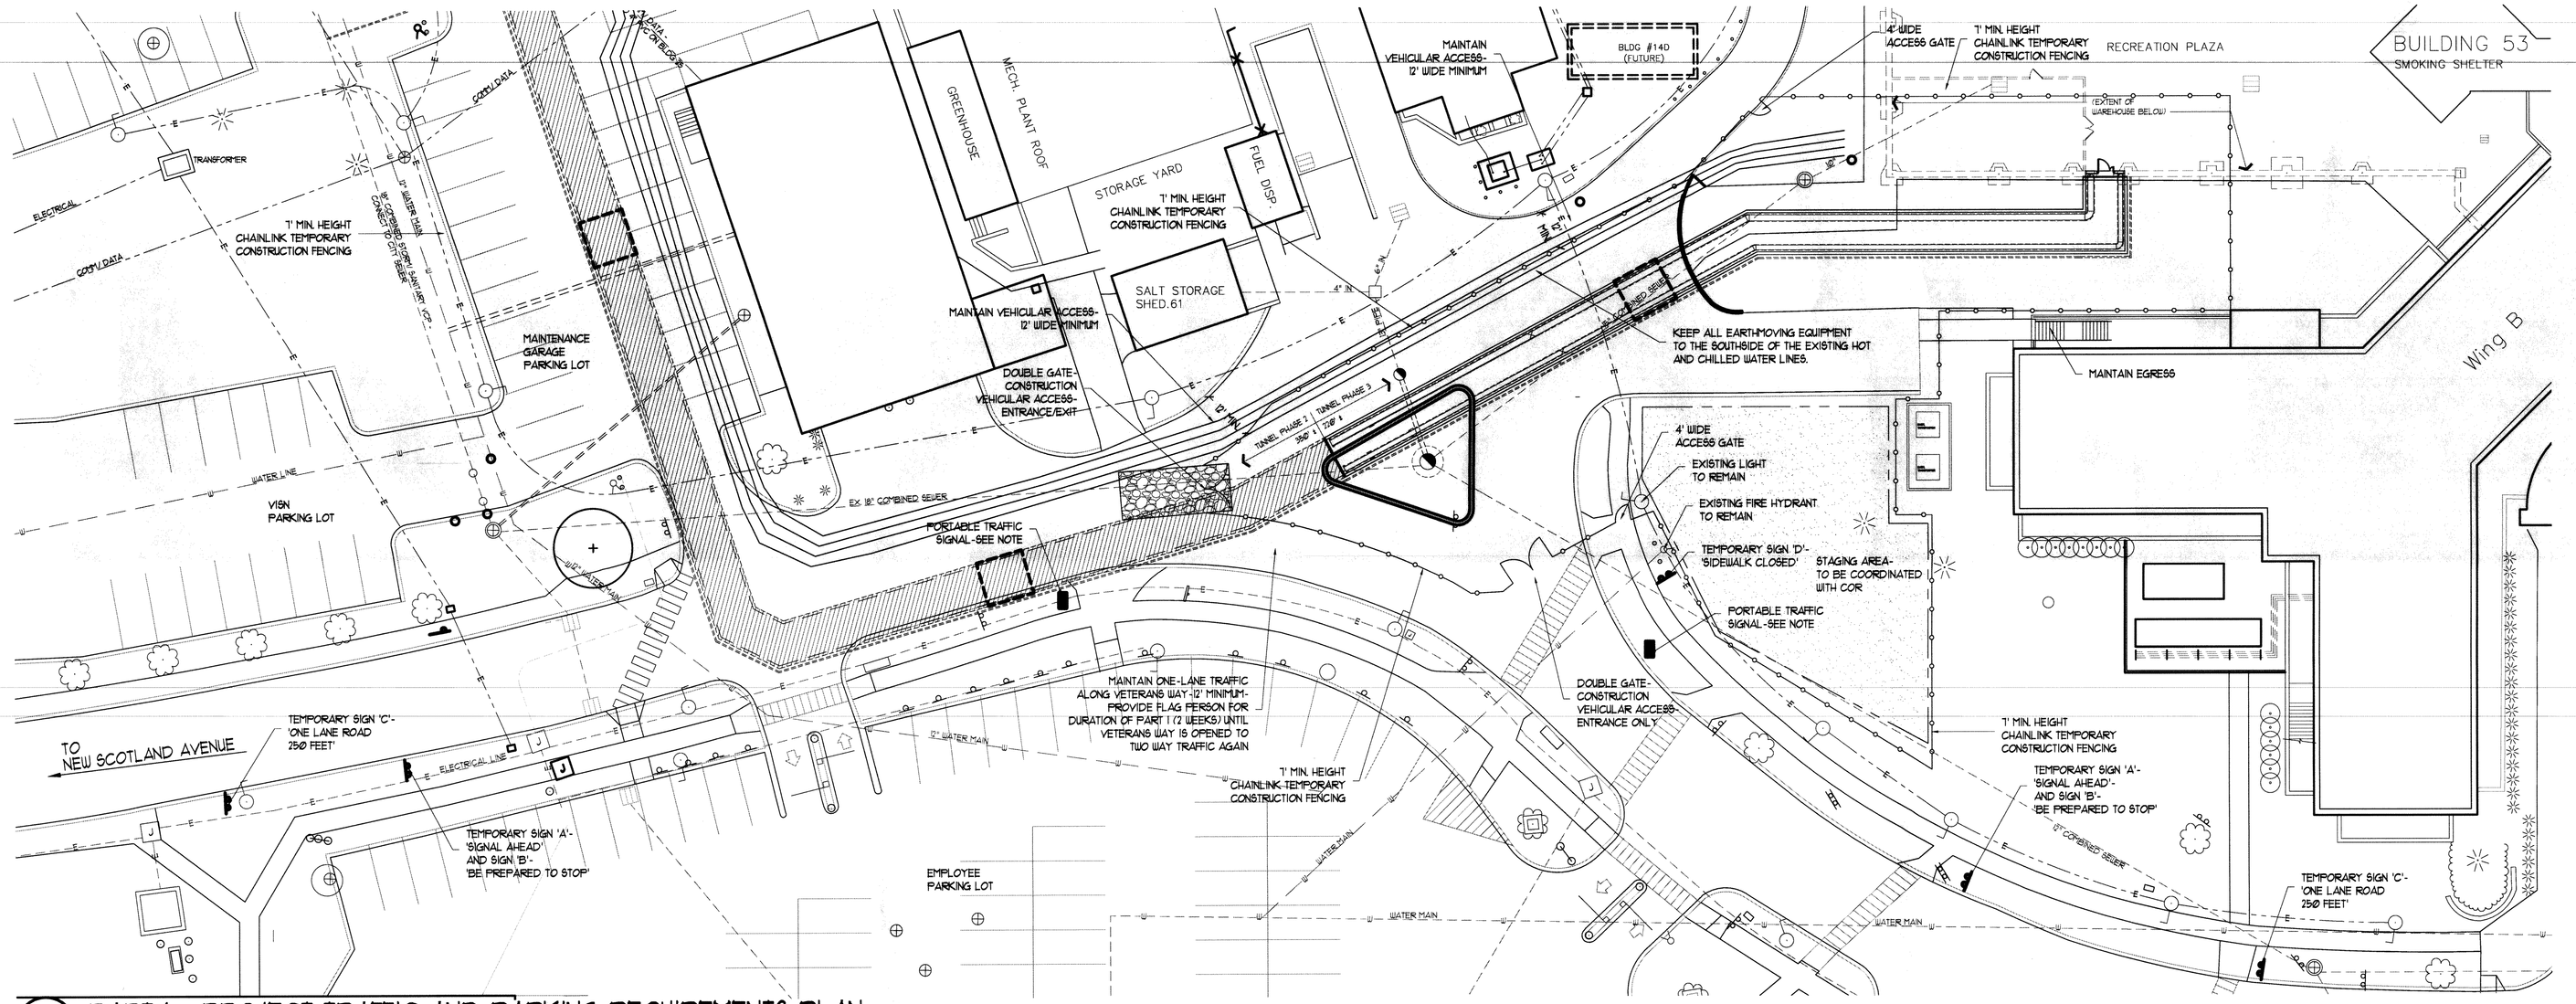

1 L1.4 — PART 1 - PROJECT TRAFFIC AND PARKING REQUIREMENTS PLAN
SCALE: 1"=20'-0"

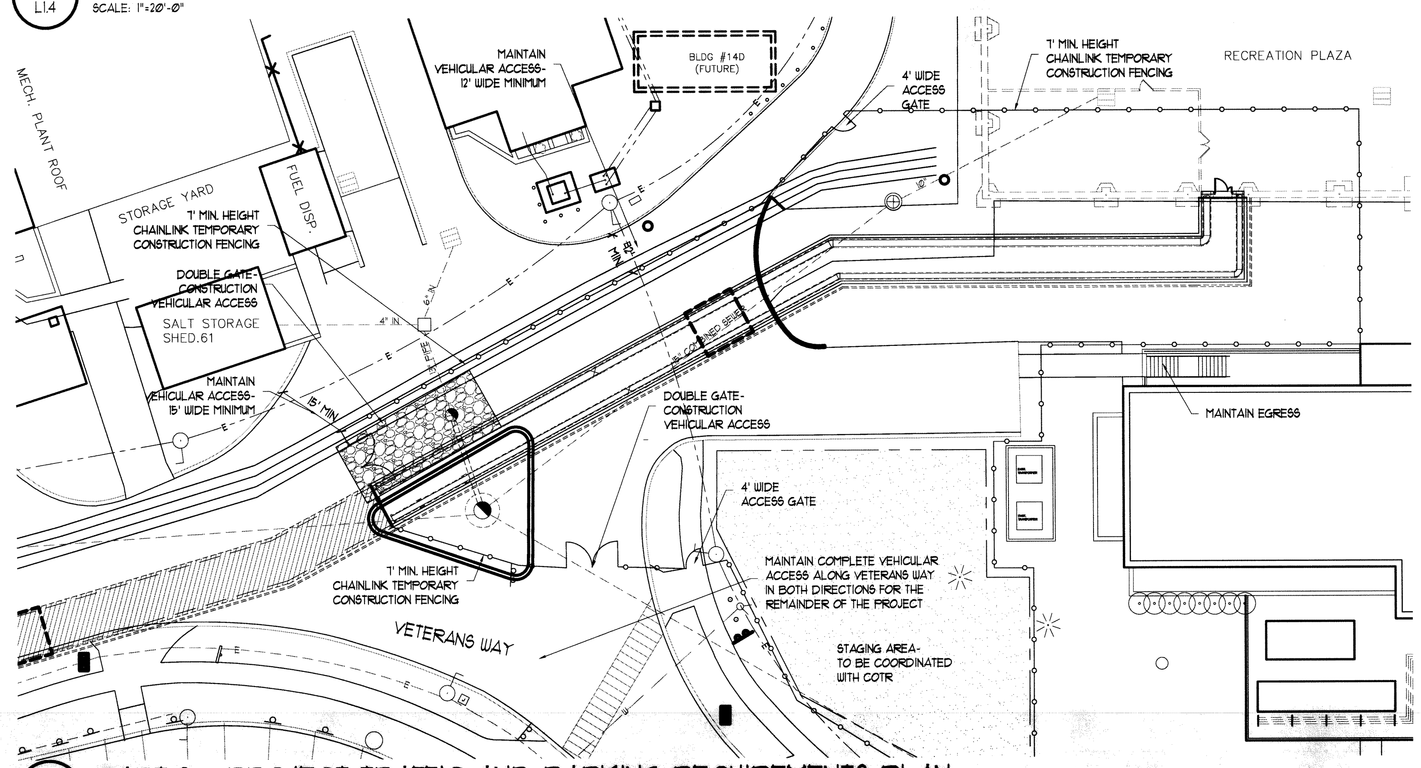

2 L1.4 — PART 2 - PROJECT TRAFFIC AND PARKING REQUIREMENTS PLAN
SCALE: 1"=20'-0"

0 10' 20' 40'
SCALE: 1"=20'-0"
PROJECT NORTH

TEMPORARY TRAFFIC NOTES:

1. TEMPORARY BARRIERS, IF USED, MUST MEET ALL MUTCD SPECIFICATION STANDARDS FOR BARRIERS.
2. TEMPORARY BARRIERS TO BE ONE OF THE FOLLOWING:
   - A. YELLOW PLASTIC 'JERSEY' BARRIERS (MUST MEET MUTCD SPECIFICATION STANDARDS)
   - B. ORANGE ROAD CONSTRUCTION BARRELS (MUST MEET MUTCD SPECIFICATION STANDARDS)
   - C. TEMPORARY CONCRETE BARRIERS (MUST MEET MUTCD SPECIFICATION STANDARDS)
   - D. ORANGE CONSTRUCTION TRAFFIC CONES (MINIMUM HEIGHT: 18", REFLECTIVE COLLAR, BLACK BASE, MUST MEET MUTCD SPECIFICATION STANDARDS)
3. TYPE OF TEMPORARY BARRIER, IF REQUIRED, TO BE APPROVED BY COTR.

PORTABLE TRAFFIC SIGNAL NOTES:

1. PORTABLE TRAFFIC SIGNAL TO BE MODEL: OMC SIGNAL POP-UP W/ WITH MICROFORCE DC WORKZONE TRAFFIC CONTROLLER AS RENTED THROUGH OMC SIGNAL, INC., 1.800.716.5999, OR APPROVED EQUAL.
2. TRAFFIC SIGNAL TO MEET MUTCD STANDARDS.
3. IN ADDITION, GENERAL CONTRACTOR TO PROVIDE A FLAGPERSON DURING ALL NORMAL CONSTRUCTION WORKING HOURS.

PARKING LEGEND

- EXISTING CONCRETE CURB TO REMAIN
- EXISTING MANHOLE TO REMAIN
- EXISTING ROAD BASIN TO REMAIN
- EXISTING HYDRODYNAMIC SEPARATOR TO REMAIN
- EXISTING TREE TO REMAIN
- PROPOSED DECIDUOUS TREE
- EXISTING FIRE HYDRANT AND BOLLARDS TO REMAIN
- PROTECT EXISTING VEGETATION TO REMAIN
- EXISTING SITE FEATURE TO BE REMOVED COMPLETE
- APPROXIMATE LOCATION OF CHILLER PIPING TUNNEL
- PORTION OF NEW CHILLER PIPING TUNNEL TO BE COMPLETED UNDER SEPARATE VA PROJECT (TUNNEL PHASE 2)
- ALIGNMENT OF NEW CHILLER PIPING TUNNEL
- NEW CONCRETE CURB
- STAGING AREA- TO BE COORDINATED WITH COTR
- TEMPORARY TRAFFIC SIGNS
- TEMPORARY CONSTRUCTION FENCING

FINAL DESIGN (100%)
FULLY SPRINKLERED

Revisions: | Date

CONSULTANTS:

Quality Service Since 1944
FRIEDMAN FISHER ASSOCIATES, P.C.
CONSULTING ENGINEERS
22 Aviation Road, Albany, New York 12205
TEL (518) 456-7040 FAX (518) 456-7043
mail@friedmanfisher.com

RYAN-BIGGS ASSOCIATES, P.C.
257 Ushers Road: 518 406.5506
Clifton Park, NY 12208 406.5514
www.ryanbiggs.com

EBERLIN AND EBERLIN, P.C.
31 SODOM ROAD, BREWSTER, NEW YORK 10509
CONSULTING ENGINEERS, PLANNERS, LANDSCAPE ARCHITECTS
845.582.0359 PHONE 845.279.2062 FAX

ARCHITECT/ENGINEERS:
Hyman Hayes ASSOCIATES
6 WEMBLEY COURT, ALBANY, NEW YORK 12205
(518) 452-3470 (518) 452-3783 Fax
Over 20 years of quality architectural service
HHA Proj. 12072

Drawing Title: PROJECT TRAFFIC AND PARKING REQUIREMENTS PLAN
Approved Project Director:
Project Title: REPAIR HOT WATER LINES PHASE III Stratton VA Medical Center
Location: Albany, New York
Date: MAY 10, 2013 | Checked | Drawn
Project Number: VA 528A8-10-814
Building Number: -
Drawing Number: L1.4 Dwg. 5 of 19

Office of Construction and Facilities Management
Department of Veterans Affairs

VA FORM 08-6231