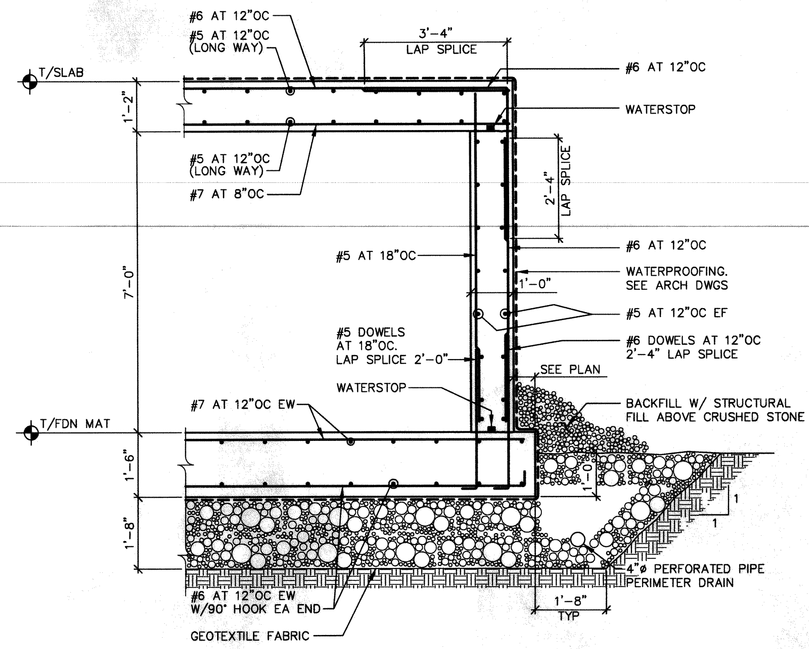

1 S1.3 **SECTION**
SCALE: 1/2" = 1'-0"

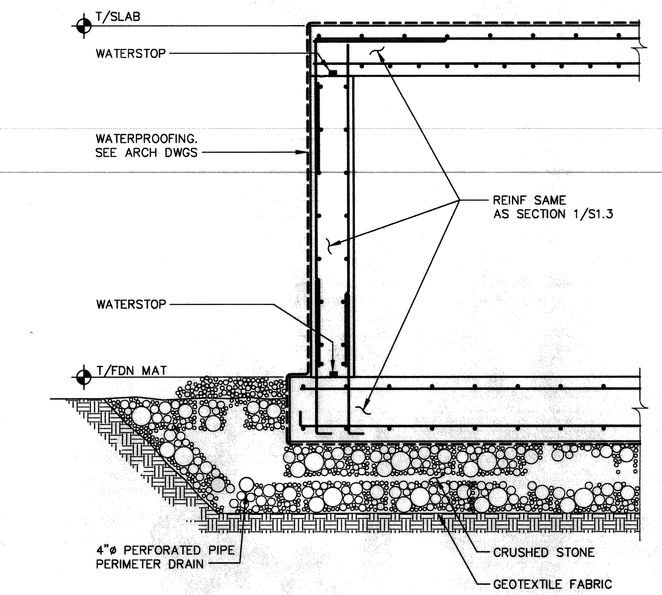

2 S1.3 **SECTION**
SCALE: 1/2" = 1'-0"

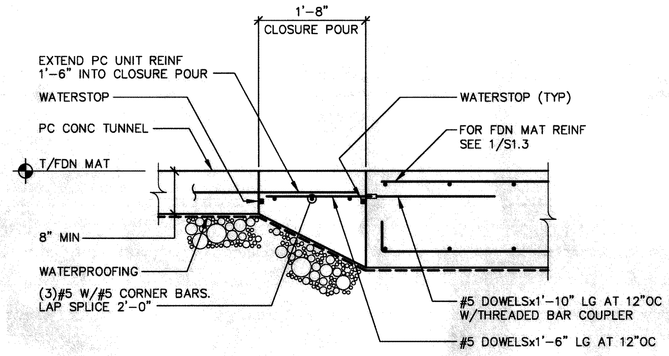

3 S1.3 **SECTION**
SCALE: 3/4" = 1'-0"

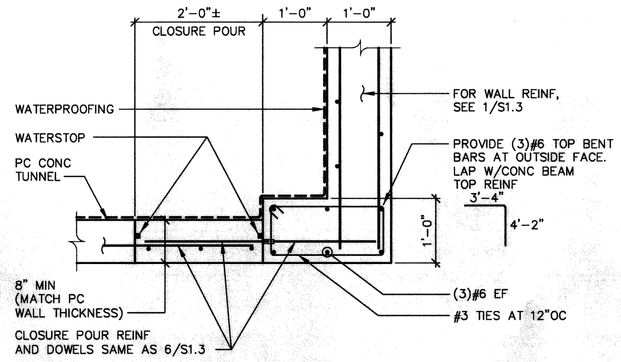

4 S1.3 **DETAIL**
SCALE: 3/4" = 1'-0"

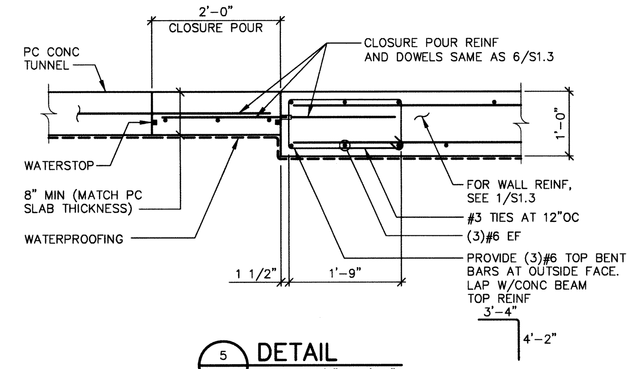

5 S1.3 **DETAIL**
SCALE: 3/4" = 1'-0"

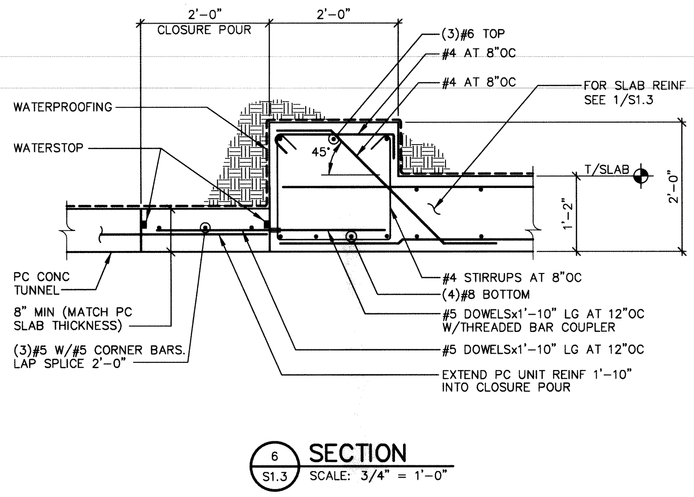

6 S1.3 **SECTION**
SCALE: 3/4" = 1'-0"

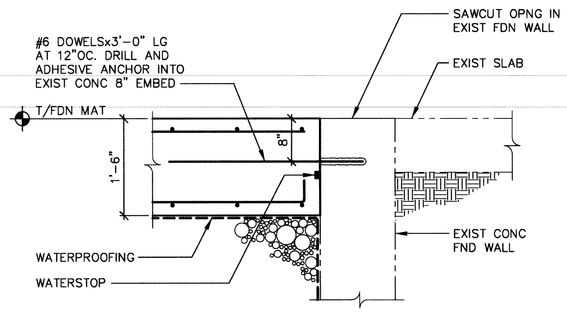

7 S1.3 **SECTION**
SCALE: 3/4" = 1'-0"

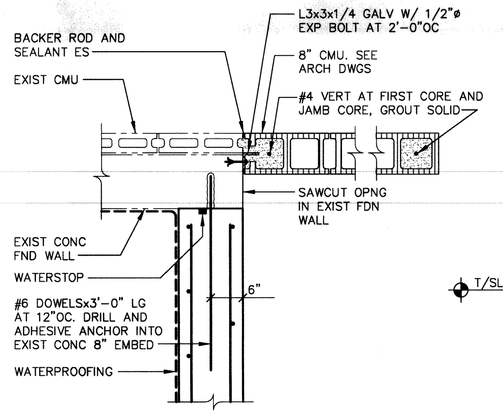

8 S1.3 **DETAIL**
SCALE: 3/4" = 1'-0"

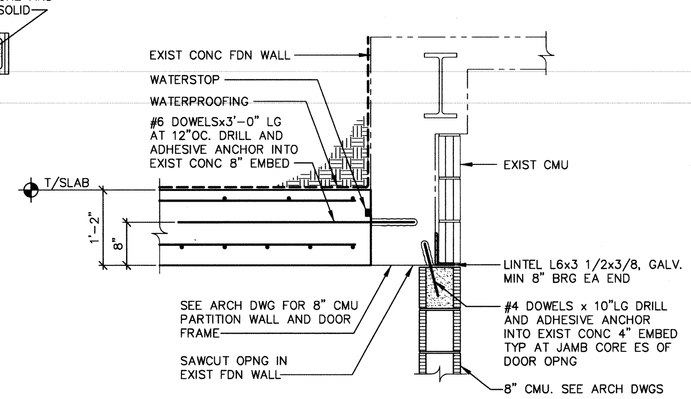

9 S1.3 **SECTION**
SCALE: 3/4" = 1'-0"

FINAL DESIGN (100%)
FULLY SPRINKLERED

Revisions	Date

CONSULTANTS:

Quality Service Since 1944
FRIEDMAN FISHER ASSOCIATES, P.C.
CONSULTING ENGINEERS
22 Aviation Road, Albany, New York 12205
TEL. (518) 456-7040 FAX (518) 456-7043
mail@friedmanfisher.com

RYAN-BIGGS ASSOCIATES, P.C.
257 Ushers Road p 518 406.5509
Clifton Park, NY 12205 f 518 406.5514
www.ryanbiggs.com

EBERLIN AND EBERLIN, P.C.
31 SCOOM ROAD, BREWSTER, NEW YORK 10509
CONSULTING ENGINEERS, PLANNERS, LANDSCAPE ARCHITECTS
845.582.0359 PHONE 845.279.2082 FAX

STATE OF NEW YORK — NEIL E. WEISS — LICENSED PROFESSIONAL ENGINEER — 076201

ARCHITECT/ENGINEERS:

Hyman Hayes
ASSOCIATES
6 WEMBLEY COURT, ALBANY, NEW YORK 12205
(518) 452-3470 (518) 452-3783 Fax
Over 20 years of quality architectural service
HHA Proj. 12072

Drawing Title: SECTIONS AND DETAILS

Approved Project Director:

Project Title: REPAIR HOT WATER LINES PHASE III Stratton VA Medical Center

Location: Albany, New York

Date: MAY 10, 2013 | Checked: NEW | Drawn: CGM

Project Number: VA 528A8-10-814

Building Number: -

Drawing Number: S1.3
Dwg. 12 of 19

Office of Construction and Facilities Management
Department of Veterans Affairs

VA FORM 08-6231

10046.3

F:\DWG\10046-3\S1-3.dwg, 5/9/2013 2:49:26 PM, CMaxon

three inches = one foot
one and one half inches = one foot
one inch = one foot
three quarters inch = one foot
one half inch = one foot
three eighths inch = one foot
one quarter inch = one foot
one eighth inch = one foot