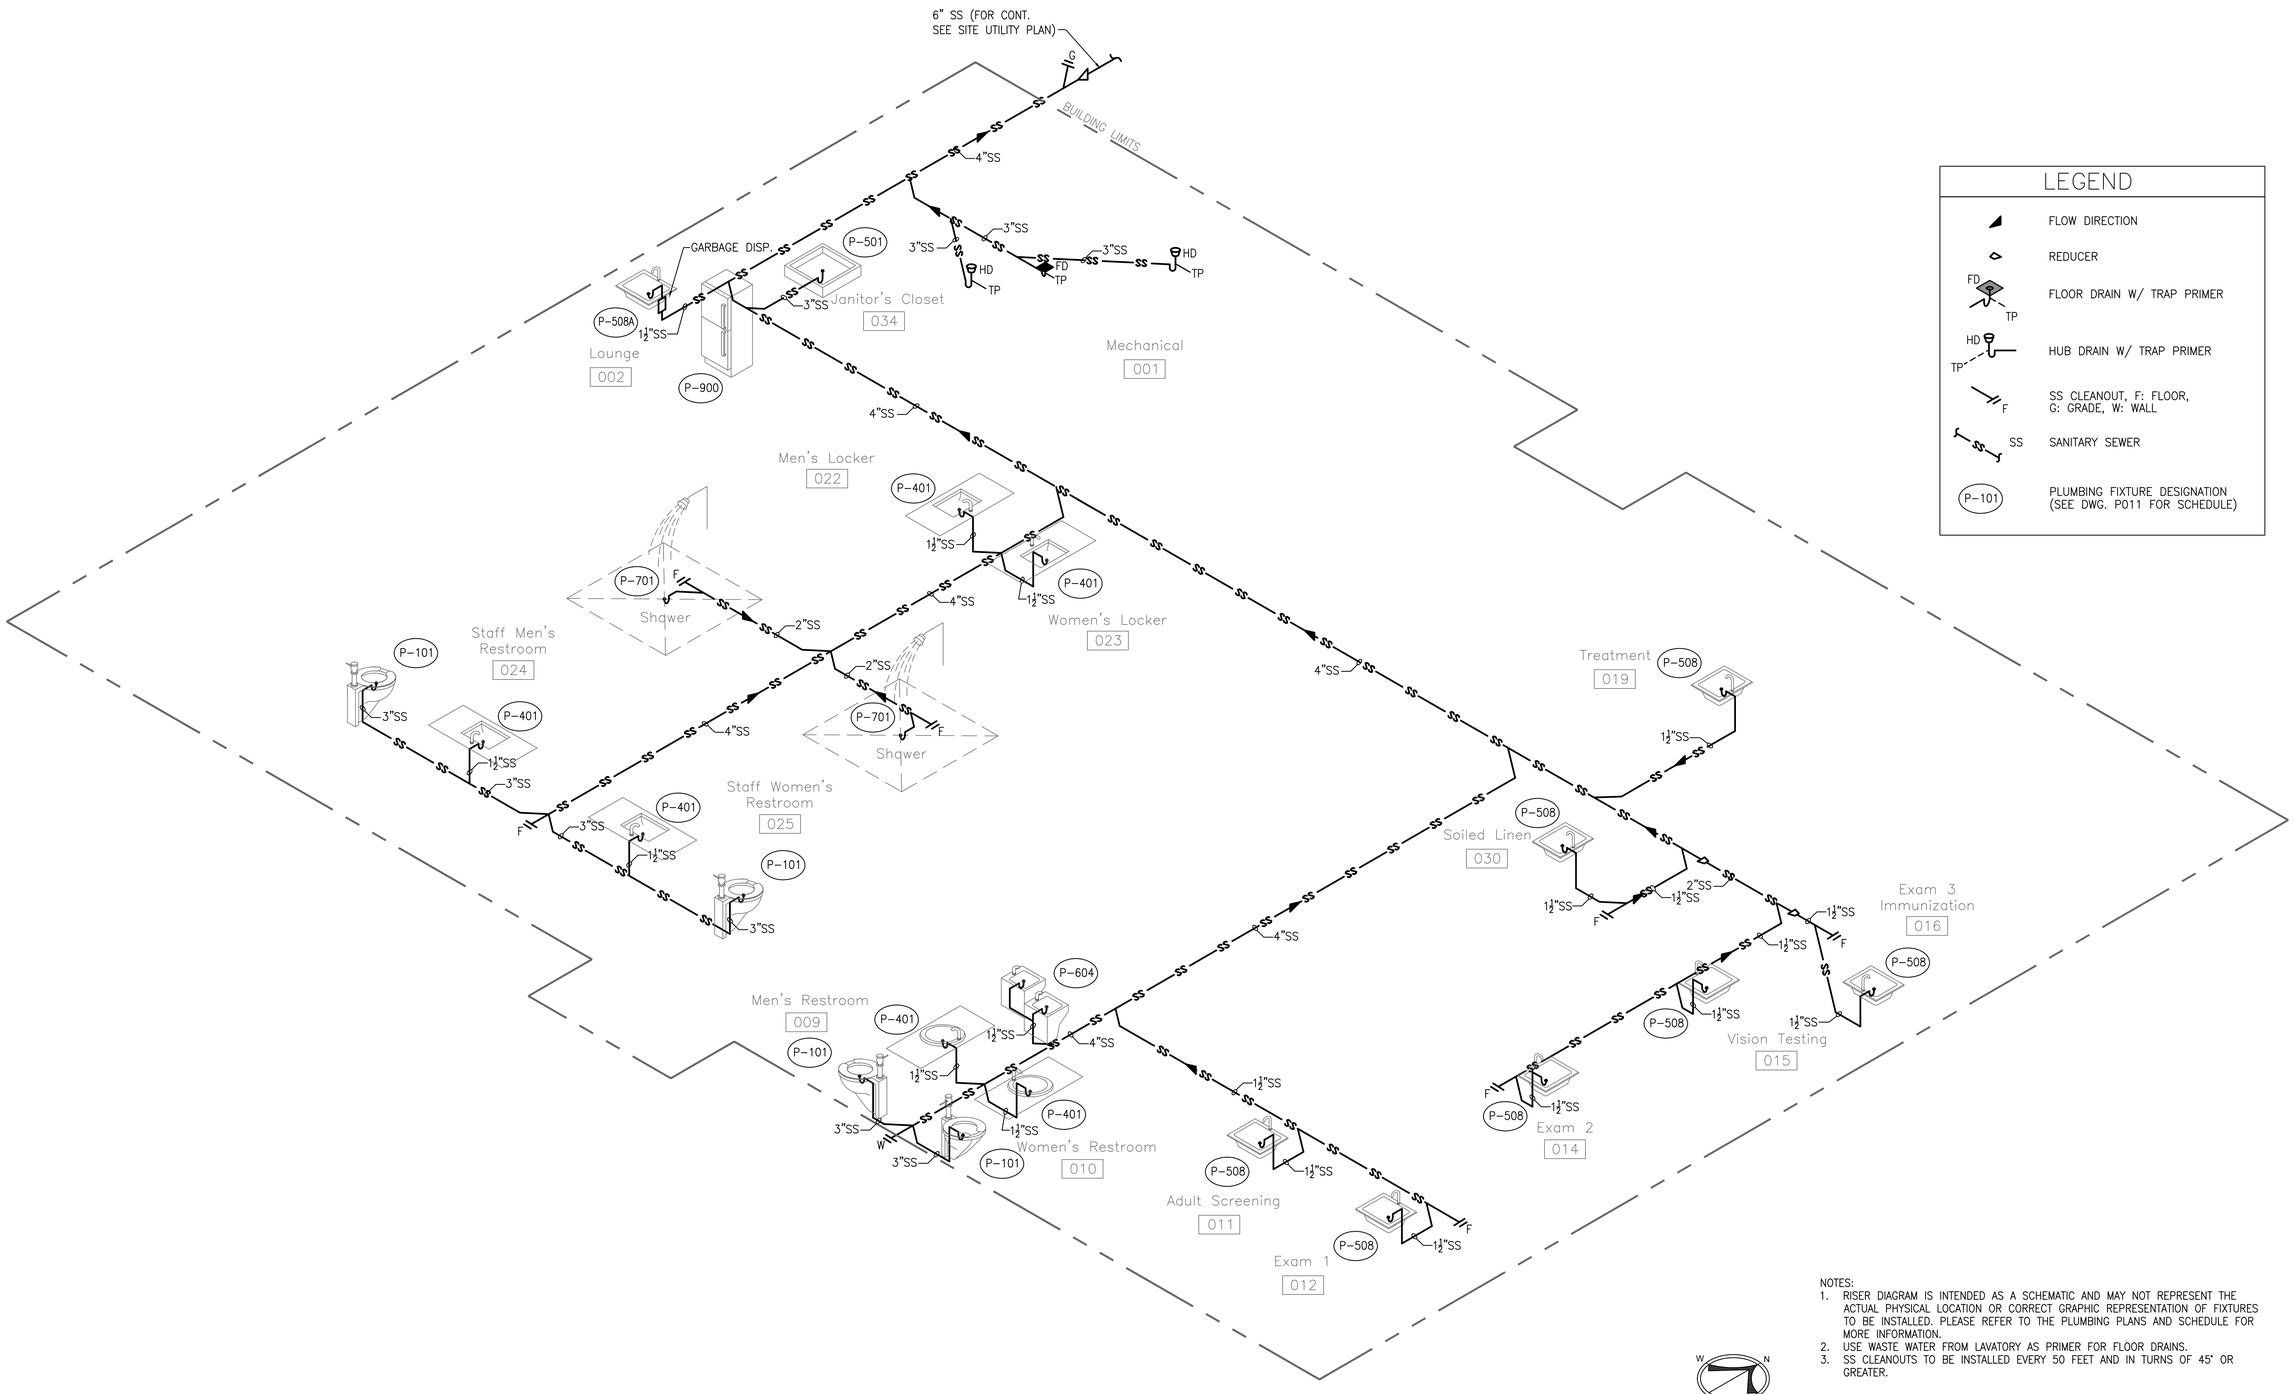

NOTES:
1. RISER DIAGRAM IS INTENDED AS A SCHEMATIC AND MAY NOT REPRESENT THE ACTUAL PHYSICAL LOCATION OR CORRECT GRAPHIC REPRESENTATION OF FIXTURES TO BE INSTALLED. PLEASE REFER TO THE PLUMBING PLANS AND SCHEDULE FOR MORE INFORMATION.
2. USE WASTE WATER FROM LAVATORY AS PRIMER FOR FLOOR DRAINS.
3. SS CLEANOUTS TO BE INSTALLED EVERY 50 FEET AND IN TURNS OF 45° OR GREATER.

FINAL SUBMISSION
APRIL 9, 2013

IF SHEET IS LESS THAN (30"x42") IT IS A REDUCED PRINT; SCALE ACCORDINGLY

P601

1 PLUMBING RISER DIAGRAM - SANITARY SEWER

W.W. BOLTON CERTIFICATE NO. 56537 STATE OF FLORIDA PROFESSIONAL ENGINEER

BES DESIGN/BUILD
766 MIDDLE ST., FARMOPE, AL 36532 251-990-5778
ARCH. & ENGR. SEAL
FLORIDA BES DESIGN/BUILD LLC No. 29795 CERTIFICATE OF AUTHORIZATION

NATURAL RESOURCES & ENVIRONMENTAL AFFAIRS — SATISFACTORY TO DATE
SAFETY DEPARTMENT — SATISFACTORY TO DATE
FIRE DEPARTMENT — SATISFACTORY TO DATE
PUBLIC WORKS SUPERVISOR — SATISFACTORY TO DATE

P.W. DWG. NO.
DRAWN BY JLL
CHECKED BY WWB
SUPERVISOR WWB
APPROVED DATE
PUBLIC WORKS OFFICER

DEPARTMENT OF THE NAVY — NAVAL FACILITIES ENGINEERING COMMAND
NAVAL SUPPORT ACTIVITY
PANAMA CITY, FLORIDA

CONSTRUCT NAVAL BRANCH HEALTH CLINIC
PANAMA CITY

PLUMBING SS RISER DIAGRAM

SIZE F | CODE IDENT. NO. | N A V F A C DRAWING NO. N/A
HQMC PROJ. NO. 520 -13 -200 | CONSTR. CONTR. NO.
SCALE NONE | MACC. | T.O.# ____ | SHEET 8 OF 8