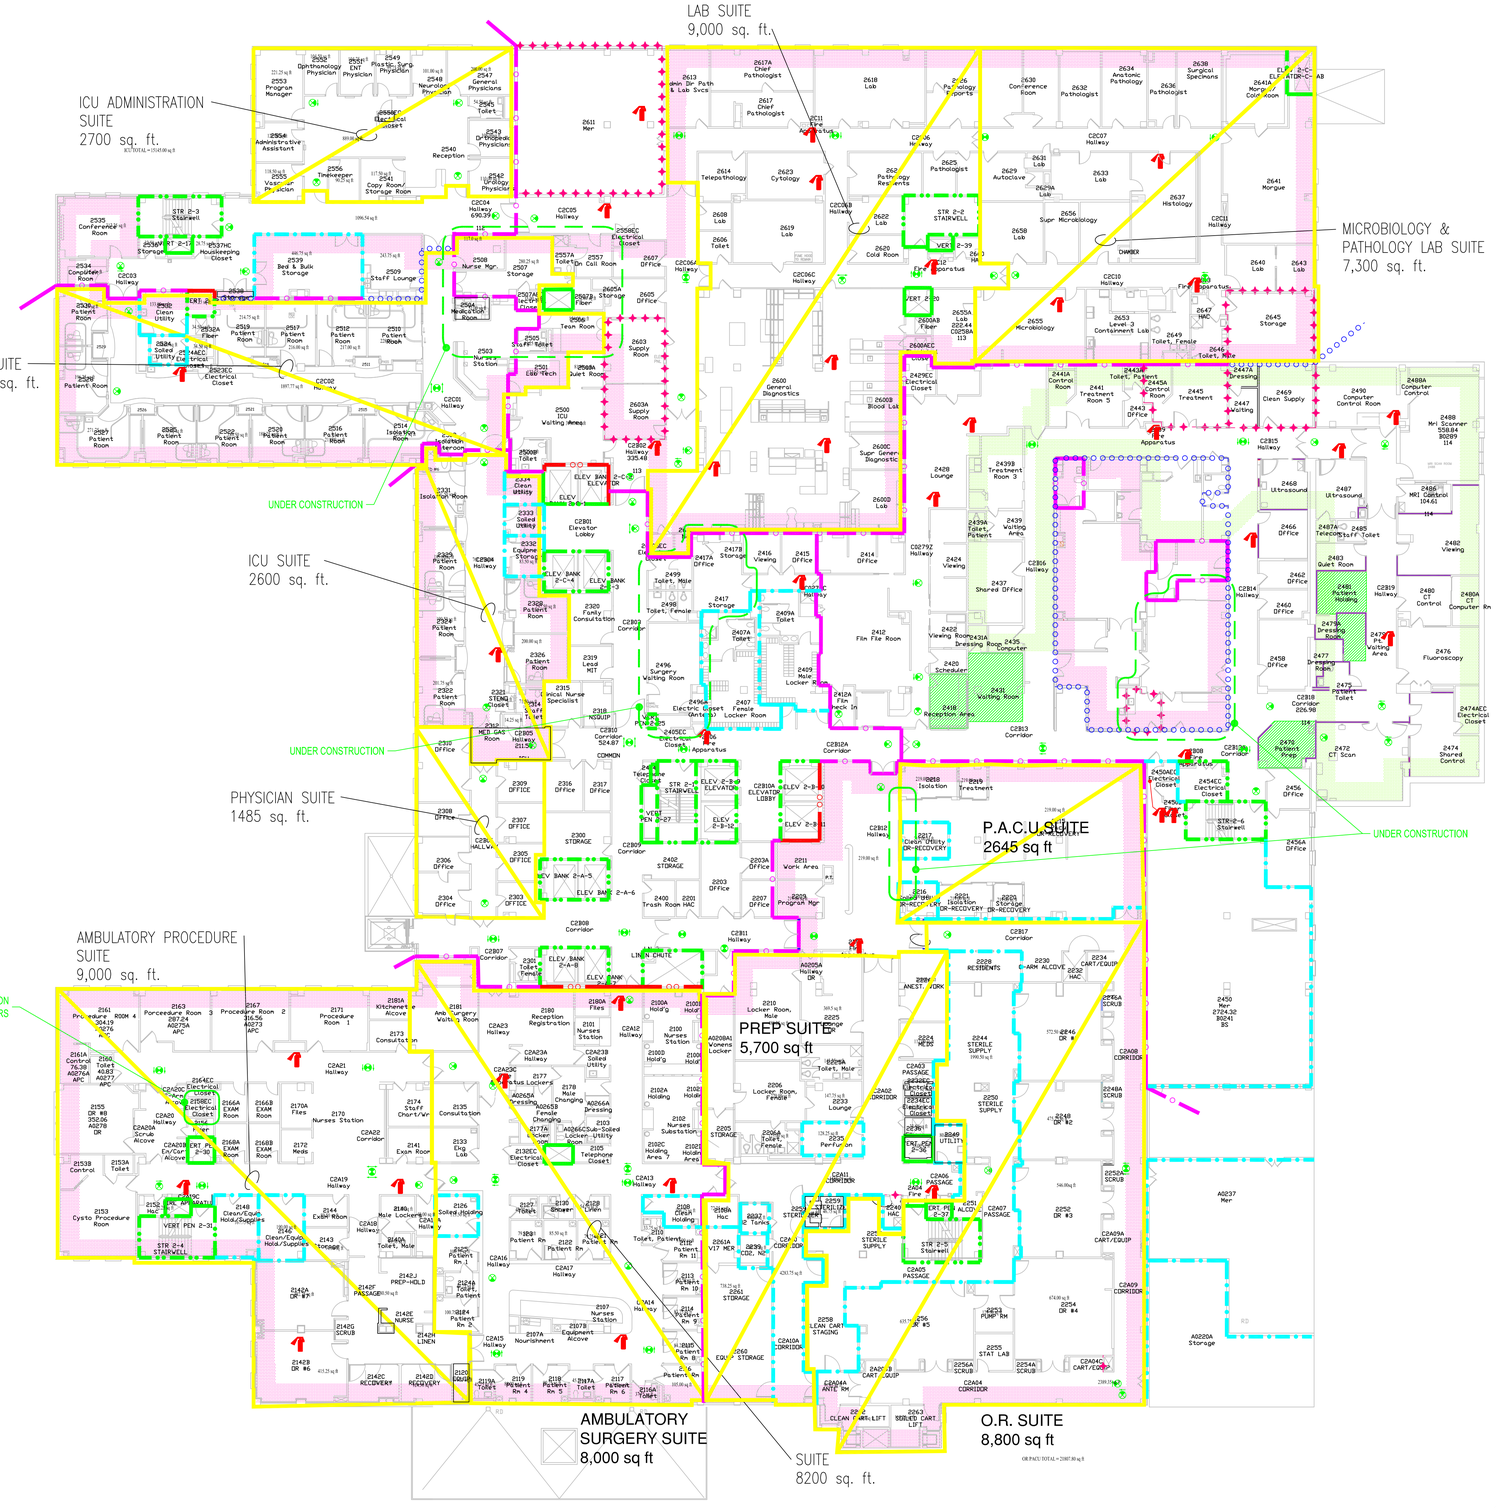

INFECTION CONTROL KEY

- MEDIUM
- HIGH
- HIGHEST

SYMBOLS LIST

- 2 HOUR FIREWALL
- 1 HOUR FIREWALL
- 2 HOUR FIRE/SMOKEWALL
- 1 HOUR FIRE/SMOKEWALL
- 30 MINUTE SMOKE BARRIER
- SMOKE RESISTIVE HAZARDOUS AREA
- HE — HORIZONTAL EXIT PASSAGEWAY
- EX — EXIT
- EP — EXIT PASSAGEWAY
- LC — LINEN CHUTE
- SUITE DESIGNATIONS
- AREA OPEN TO CORRIDOR – WITH SMOKE DETECTION
- AREA OPEN TO CORRIDOR – NO SMOKE DETECTION REQUIRED

BUILDING 111 SECOND FLOOR

FULLY SPRINKLERED
HEALTHCARE OCCUPANCY

Revisions	Date
FP&C Proj.#:	1751.16

Dept. of Veterans Affairs
Medical Center
5000 W. National Ave.
Milwaukee, WI 53295

Approved: Chief, Facilities Management Services
Approved: Medical Center Director
Approved:
Approved:

Project Title: STATEMENT OF CONDITIONS	Drawing Title: BUILDING 111 SECOND FLOOR			Date: 07/02/12
				Scale: N.T.S.
Client Project No.	Contract No.	Designed By: BAA	Drawn By: SFF/JV	Checked By: BAA
Building No.: BUILDING 111	AutoCAD File Name: SOC03-111-02	Location: VA MEDICAL CENTER MILWAUKEE, WISCONSIN		Drawing No.: SOC-3
				Dwg. 4 of 14

Department of Veterans Affairs