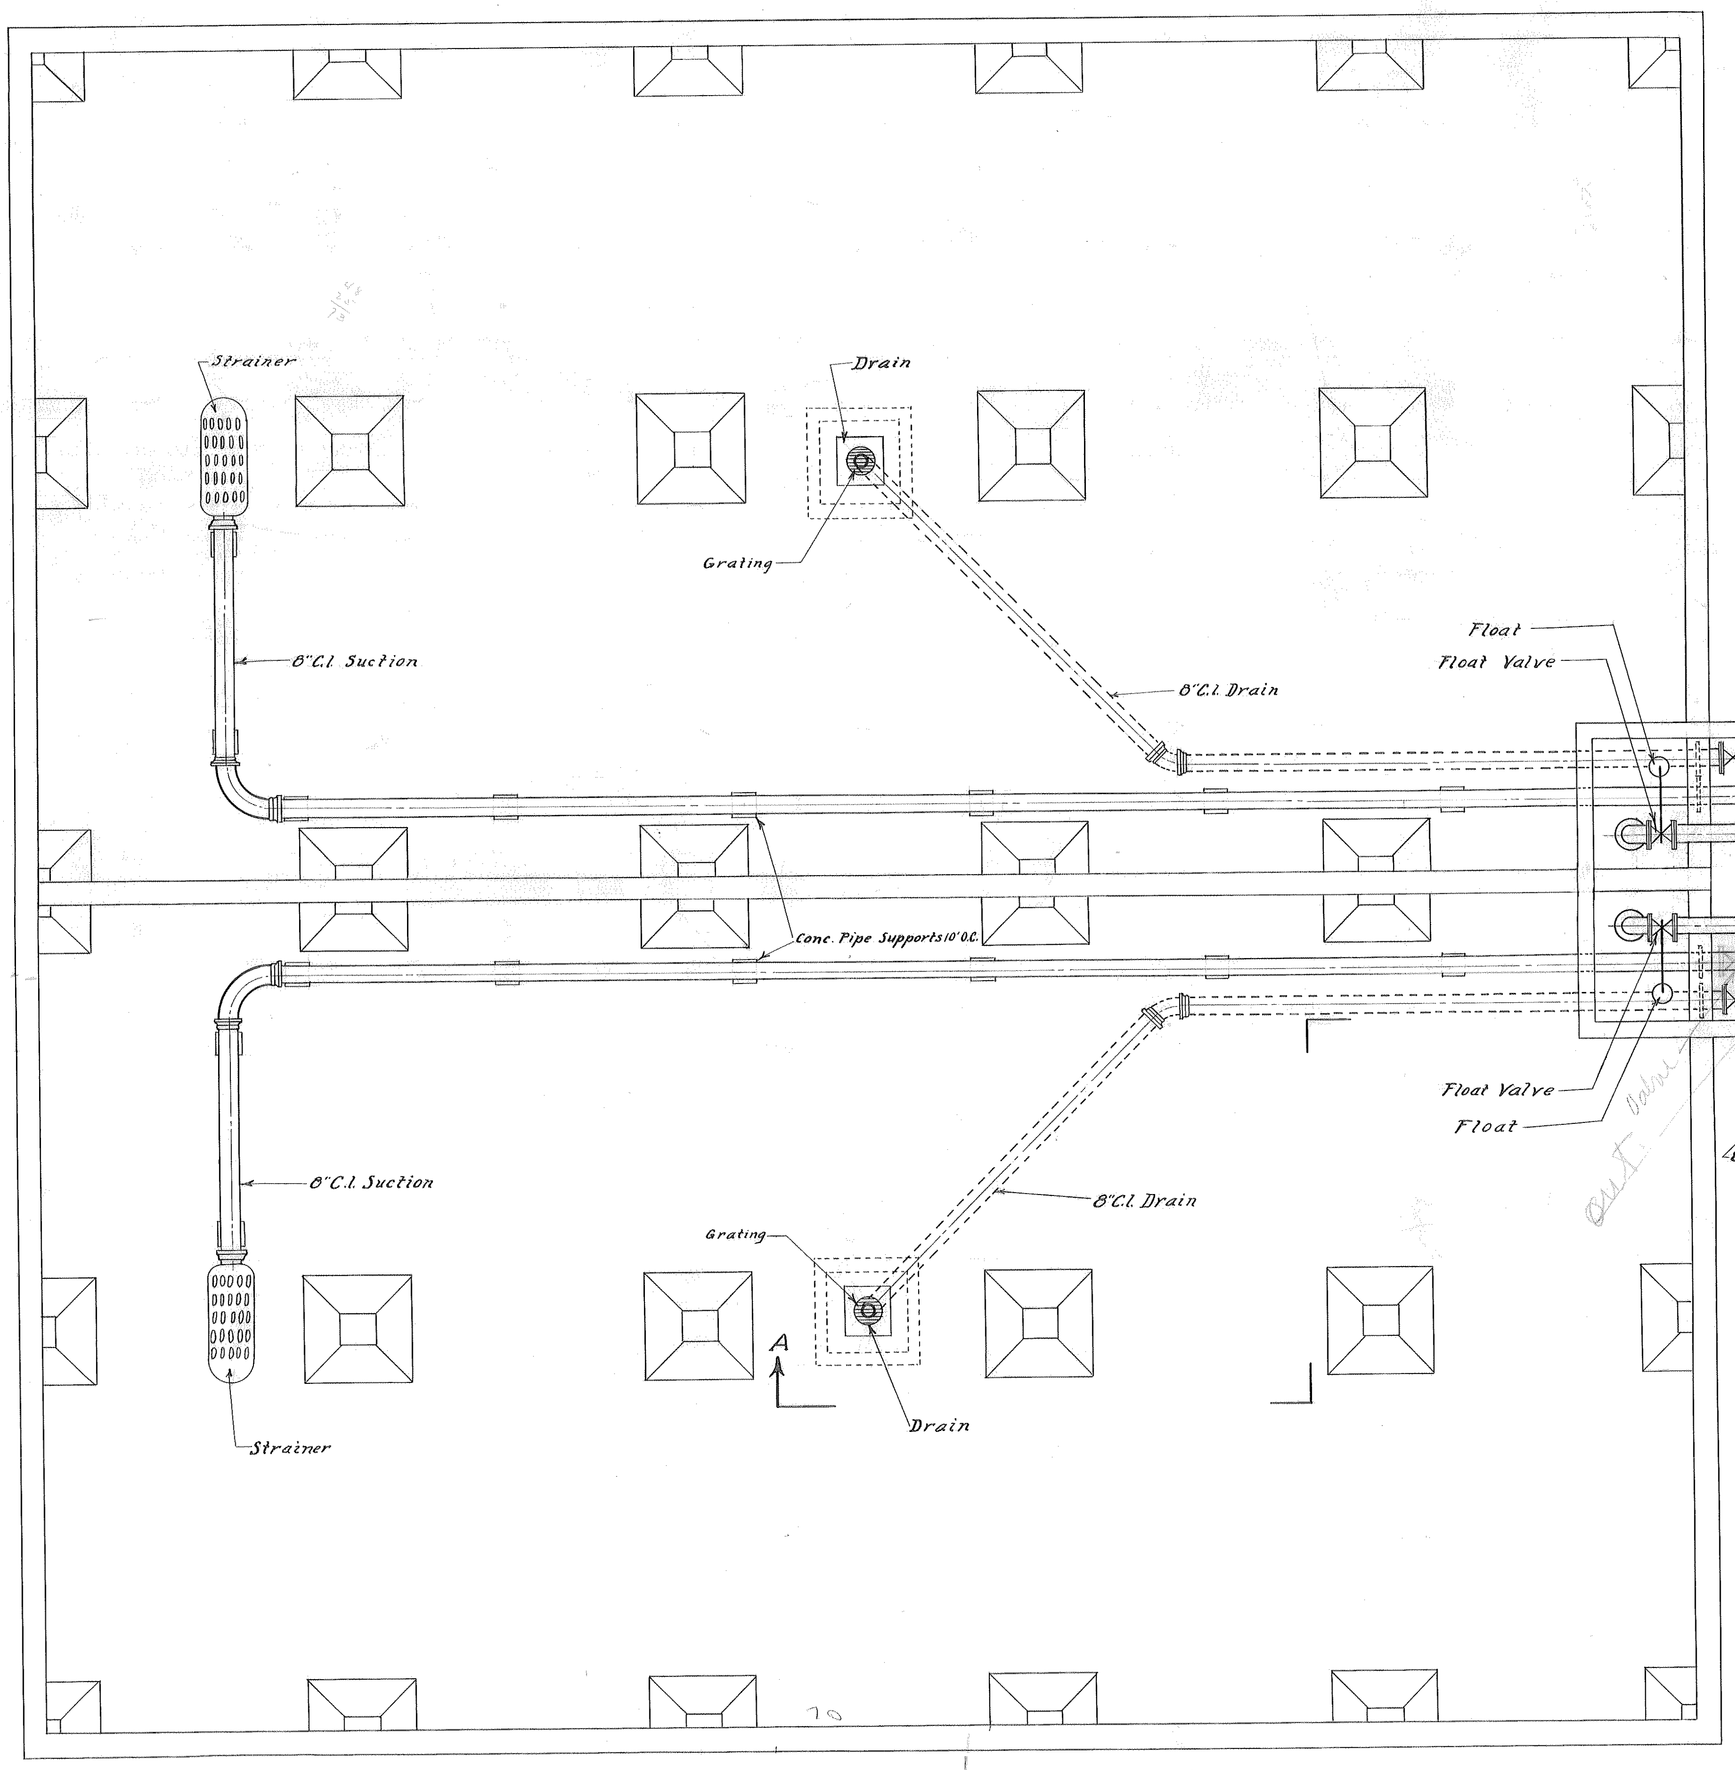

NOTE:
All connections in Building No. 16 are included in this Contract.

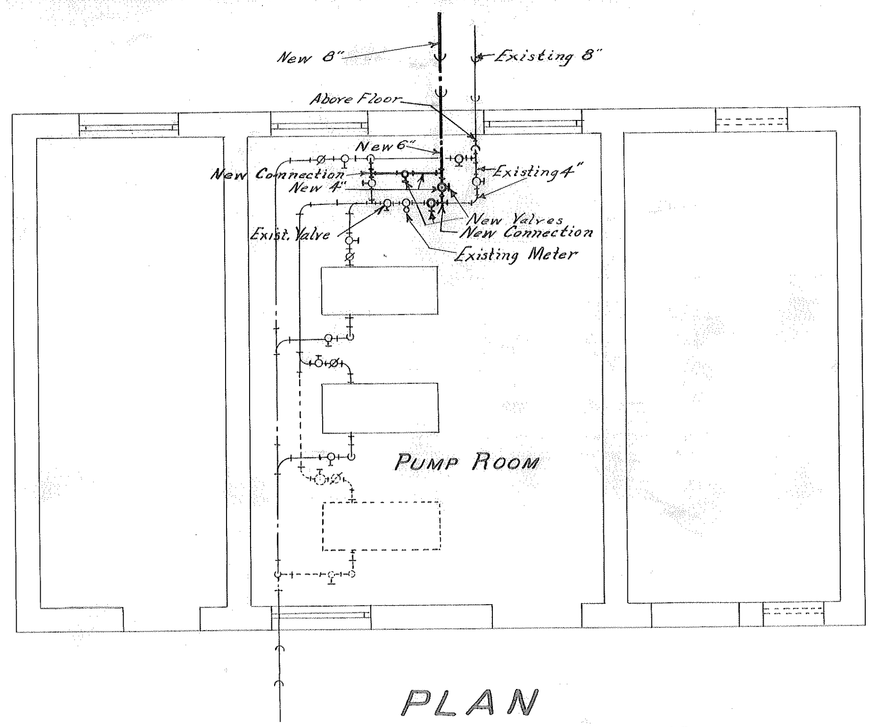

PLAN
EXISTING BUILDING No. 16
Scale 1/4" = 1'-0"

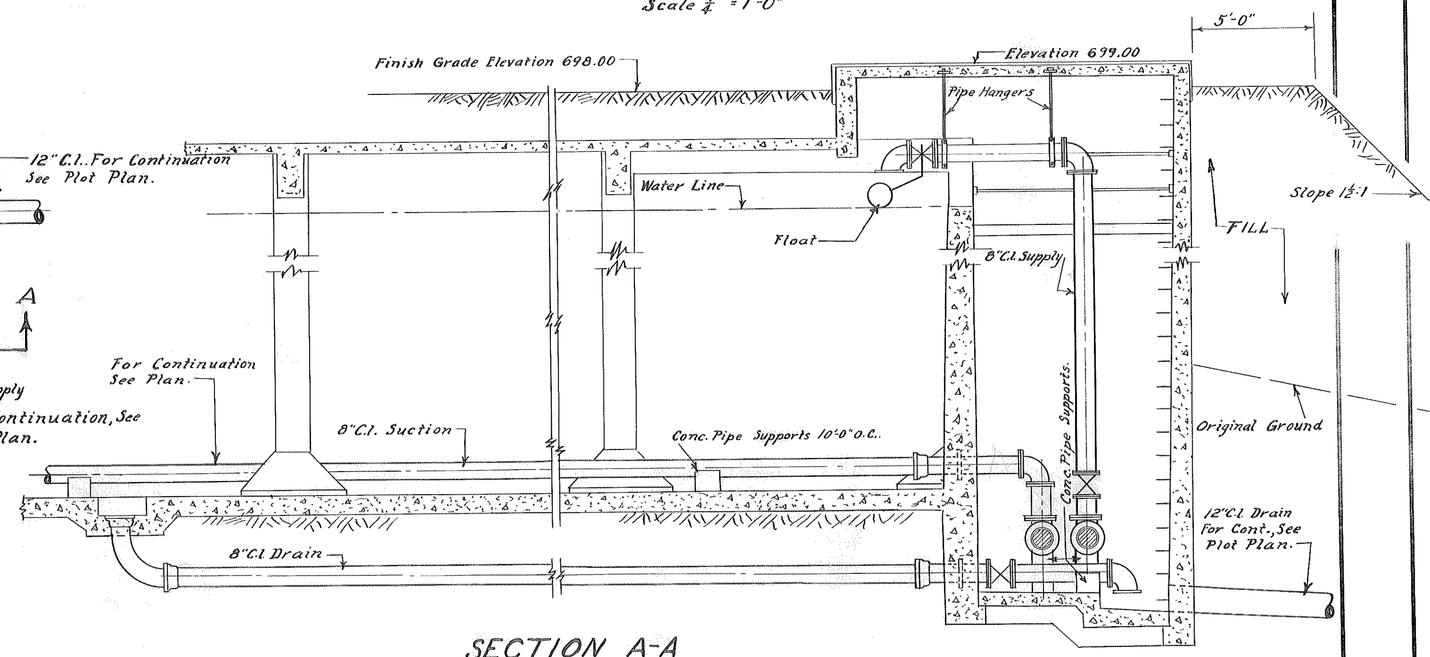

SECTION A-A
Scale 1/4" = 1'-0"

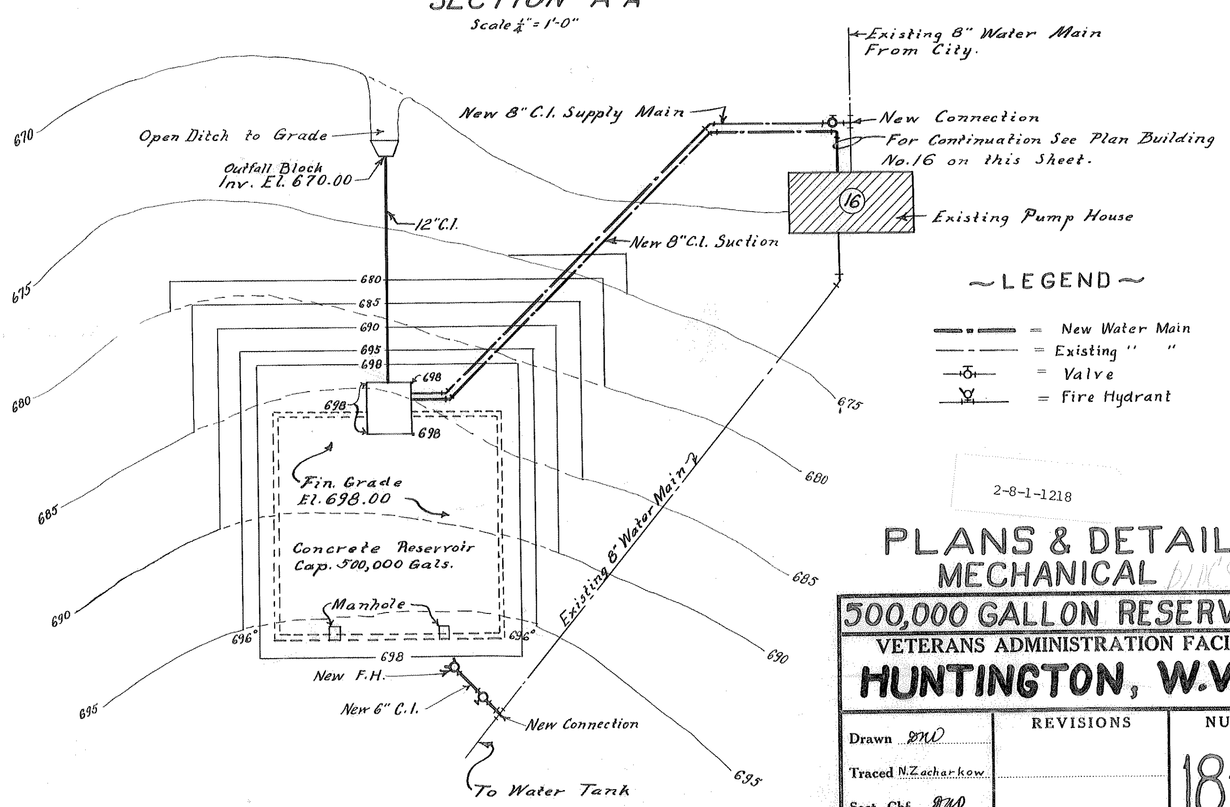

~LEGEND~
= New Water Main
= Existing " "
= Valve
= Fire Hydrant

PLAN
(ROOF SLAB REMOVED)
Scale 1/4" = 1'-0"

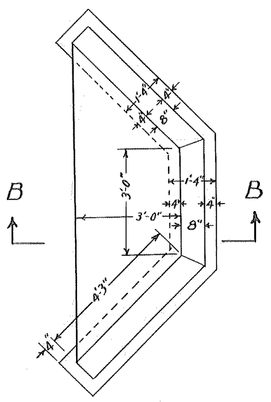

PLAN OF OUTFALL BLOCK
Scale 3/8" = 1'-0"

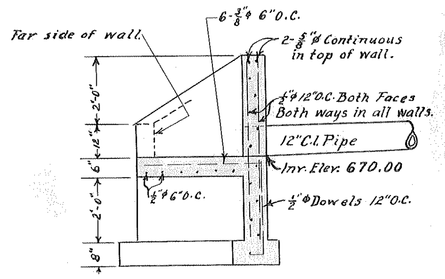

SECTION B-B
Scale 3/8" = 1'-0"

PLOT PLAN
Scale 1" = 30'-0"

2-8-1-1218

PLANS & DETAILS
MECHANICAL

500,000 GALLON RESERVOIR
VETERANS ADMINISTRATION FACILITY
HUNTINGTON, W.VA.

	REVISIONS	NUMBER
Drawn DWO		18-1
Traced N.Zacharkow		
Sect. Chf. Arty. DWO		SHEET 1 OF 3
Date 7-22-1939		
Sub-division Chief W. Cruetz		Proj. No. 1578

6960

VETERANS ADMINISTRATION
WASHINGTON, D. C.

APPROVED Frank T. Hines Administrator
George E. Jones Assistant Administrator
J. A. Tripp Director of Construction
[illegible] Talbott Chief, Technical Division

RETURN TRACINGS TO PLAN FILES

FILE FOLDER NO. 4