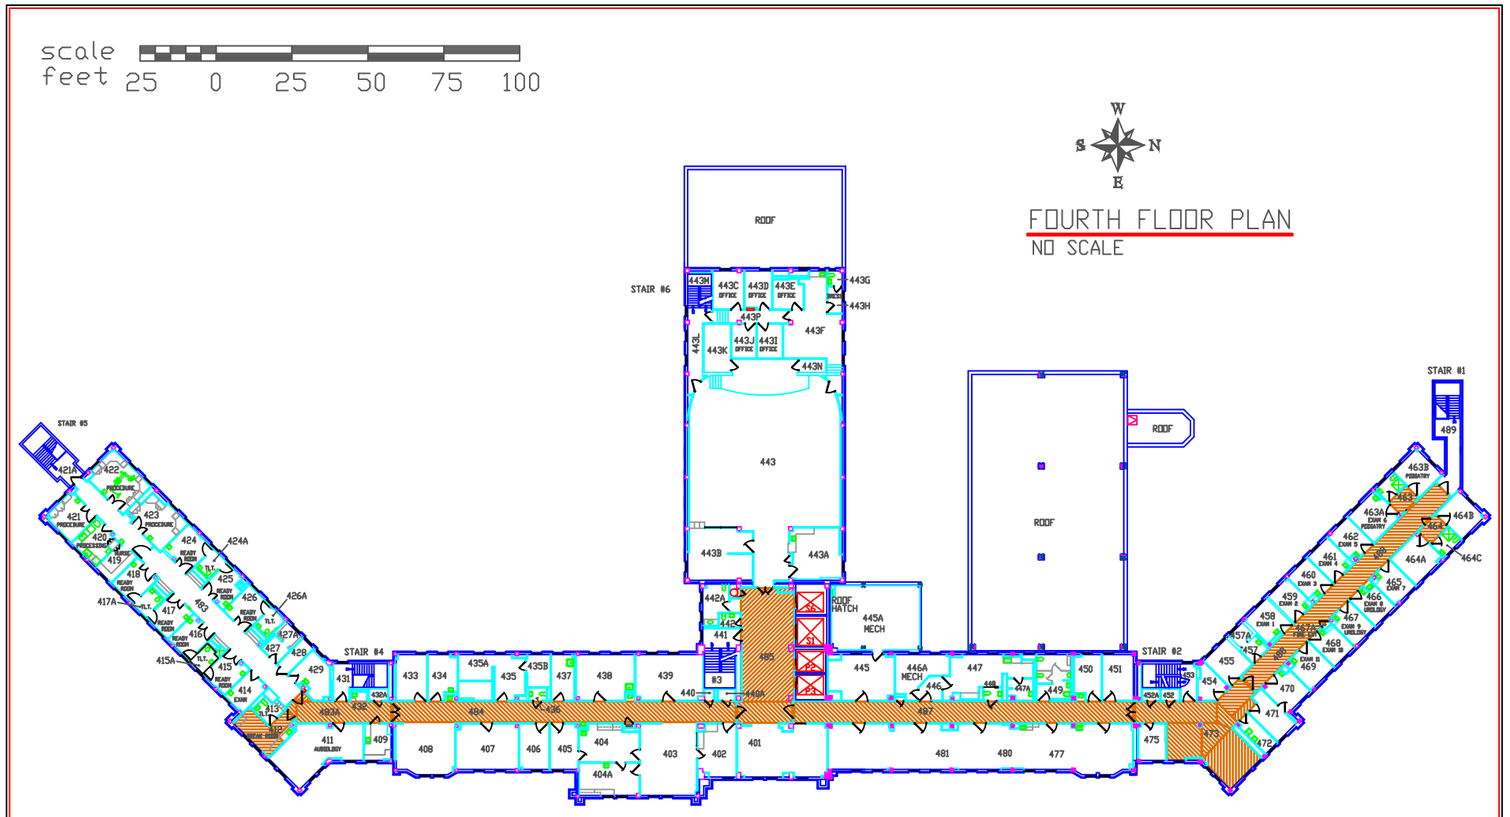

Revisions	Date	Drawing Title	Project Title	Date	
		Approved Division Chief	Building Number / Checked / Drawn	Project No.	
		Approved Service Director	Location: VAMROC SIOUX FALLS, SOUTH DAKOTA	Drawing No. / Dwg. of	

Office of Facilities

Department of Veterans Affairs