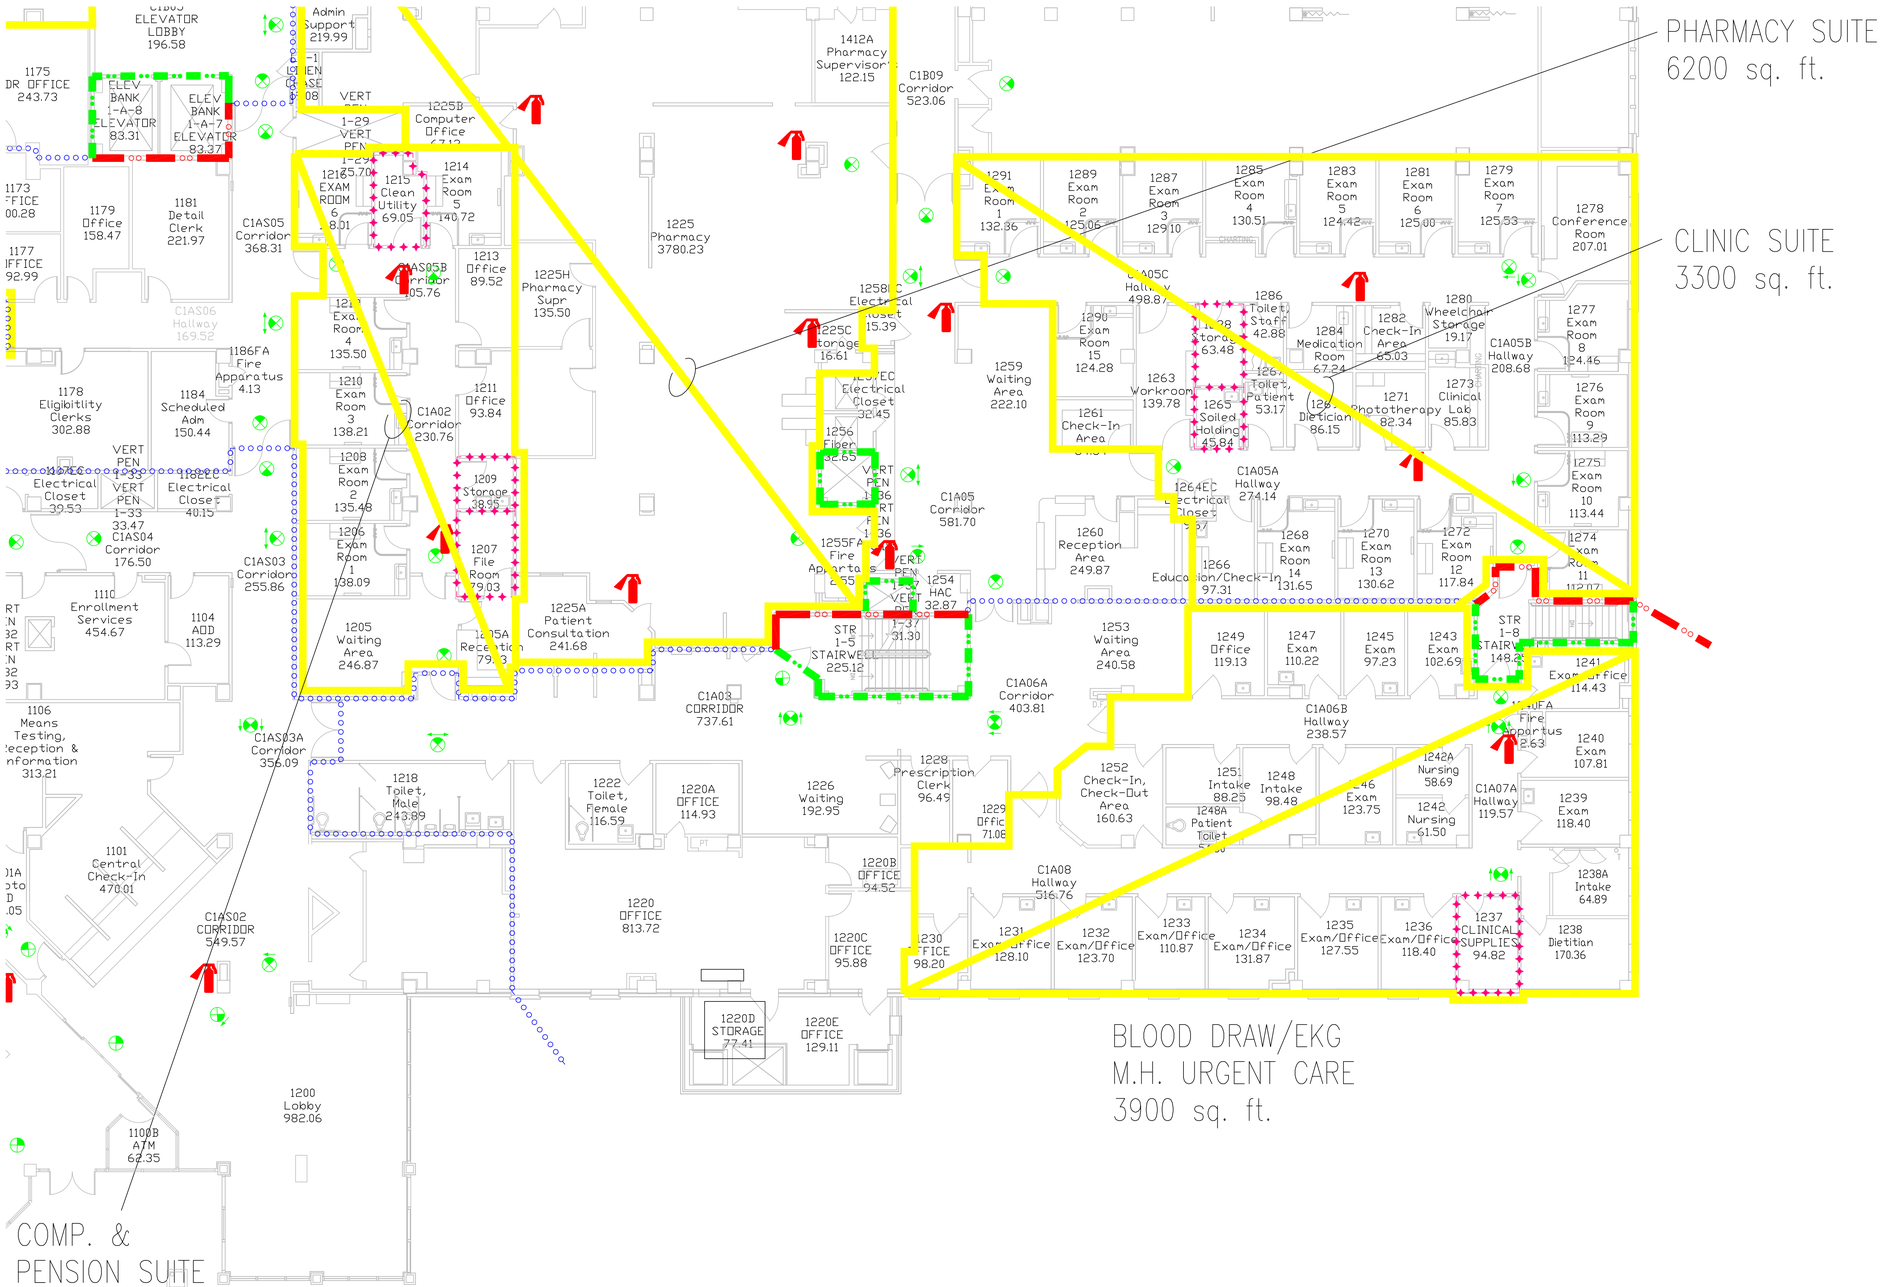

SYMBOLS LIST

- 2 HOUR FIREWALL
- 1 HOUR FIREWALL
- 2 HOUR FIRE/SMOKEWALL
- 1 HOUR FIRE/SMOKEWALL
- 30 MINUTE SMOKE BARRIER
- SMOKE RESISTIVE HAZARDOUS AREA
- HE — HORIZONTAL EXIT PASSAGEWAY
- EX — EXIT
- EP — EXIT PASSAGEWAY
- LC — LINEN CHUTE
- SUITE DESIGNATIONS
- AREA OPEN TO CORRIDOR – WITH SMOKE DETECTION
- AREA OPEN TO CORRIDOR – NO SMOKE DETECTION REQUIRED

BUILDING 111 FIRST FLOOR

FULLY SPRINKLERED
HEALTHCARE OCCUPANCY

Revisions	Date
FP&C Proj#:	1751.16

Dept. of Veterans Affairs
Medical Center
5000 W. National Ave.
Milwaukee, WI 53295

Approved: Chief, Facilities Management Services

Approved: Medical Center Director

Approved:

Approved:

Project Title: STATEMENT OF CONDITIONS

Drawing Title: BUILDING 111 FIRST FLOOR-A WING(NORTH)

Client Project No.

Contract No.

Designed By: BAA

Drawn By: SFF/JV

Checked By: BAA

Building No.: BUILDING 111

AutoCAD File Name: SOC02-111-01

Location: VA MEDICAL CENTER MILWAUKEE, WISCONSIN

Date: 07/02/12

Scale: 1/16"=1'-0"

Drawing No.: SOC-2

Dwg. XX Of 14

Department of Veterans Affairs