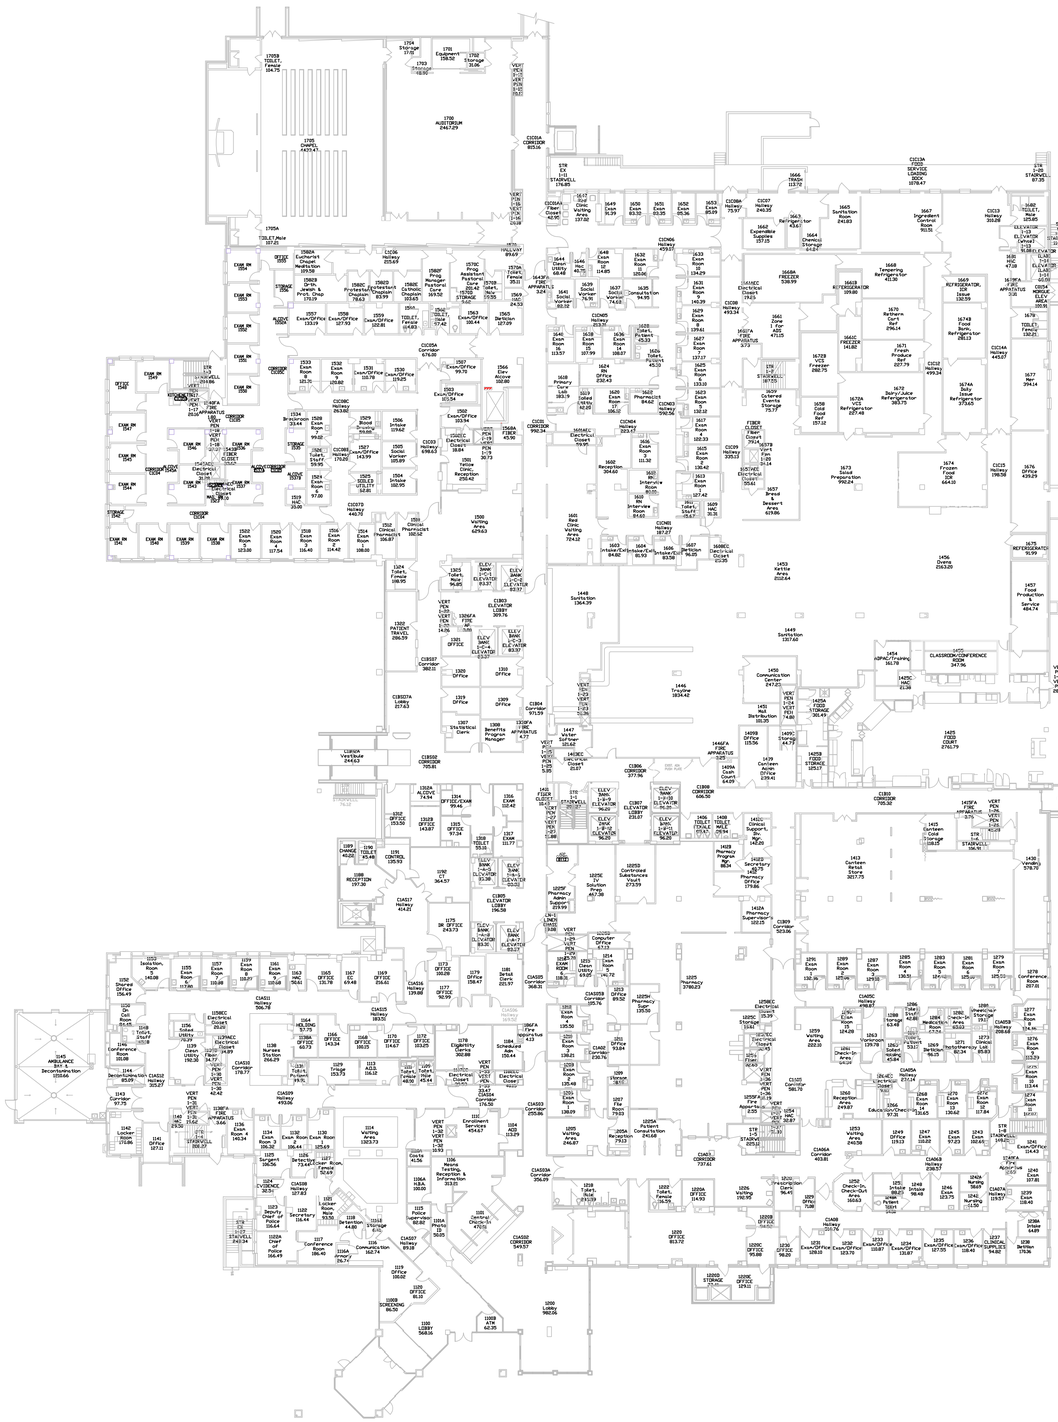

SYMBOLS LIST

- 2 HOUR FIREWALL
- 1 HOUR FIREWALL
- 2 HOUR FIRE/SMOKEWALL
- 1 HOUR FIRE/SMOKEWALL
- 30 MINUTE SMOKE BARRIER
- SMOKE RESISTIVE HAZARDOUS AREA
- HE — HORIZONTAL EXIT PASSAGEWAY
- EX — EXIT
- EP — EXIT PASSAGEWAY
- LC — LINEN CHUTE
- SUITE DESIGNATIONS
- AREA OPEN TO CORRIDOR – WITH SMOKE DETECTION
- AREA OPEN TO CORRIDOR – NO SMOKE DETECTION REQUIRED

BUILDING 111 FIRST FLOOR

Revisions	Date
FP&C Proj#:	1751.16

Dept. of Veterans Affairs
Medical Center
5000 W. National Ave.
Milwaukee, WI 53295

Approved: Chief, Facilities Management Services

Approved: Medical Center Director

Approved:

Approved:

Project Title	STATEMENT OF CONDITIONS
Drawing Title	BUILDING 111 FIRST FLOOR
Client Project No.	
Contract No.	
Designed By	BAA
Drawn By	SFF/JV
Checked By	BAA
Building No.	BUILDING 111
AutoCAD File Name	SOC02-111-01
Location	VA MEDICAL CENTER MILWAUKEE, WISCONSIN
Date	07/02/12
Scale:	N.T.S.
Drawing No.	SOC-2
Dwg. 3 Of 14	

Department of Veterans Affairs