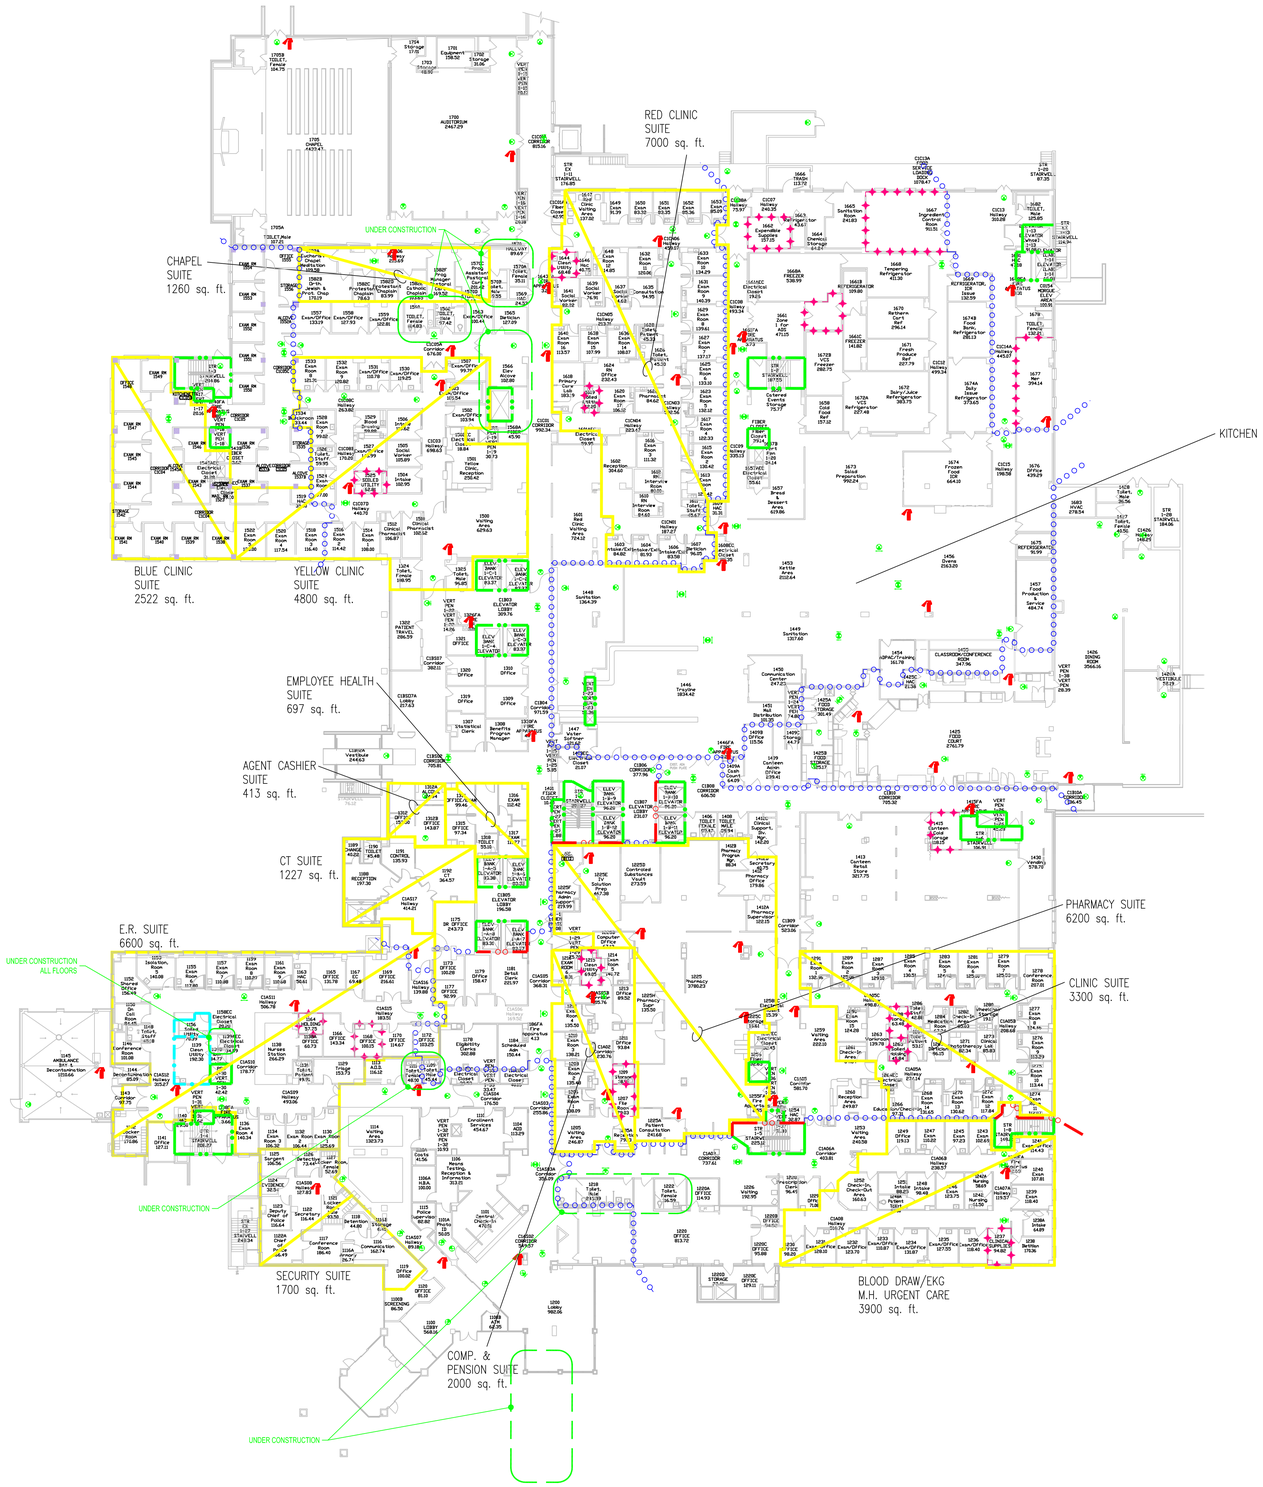

SYMBOLS LIST

- 2 HOUR FIREWALL
- 1 HOUR FIREWALL
- 2 HOUR FIRE/SMOKEWALL
- 1 HOUR FIRE/SMOKEWALL
- 30 MINUTE SMOKE BARRIER
- SMOKE RESISTIVE HAZARDOUS AREA
- HE — HORIZONTAL EXIT PASSAGEWAY
- EX — EXIT
- EP — EXIT PASSAGEWAY
- LC — LINEN CHUTE
- SUITE DESIGNATIONS
- AREA OPEN TO CORRIDOR – WITH SMOKE DETECTION
- AREA OPEN TO CORRIDOR – NO SMOKE DETECTION REQUIRED

AMBULATORY OCCUPANCY
126,538s.f.

BUILDING 111 FIRST FLOOR

FULLY SPRINKLERED
HEALTHCARE OCCUPANCY

Revisions	Date
FP&C Proj.#:	1751.16

Dept. of Veterans Affairs
Medical Center
5000 W. National Ave.
Milwaukee, WI 53295

Approved: Chief, Facilities Management Services

Approved: Medical Center Director

Approved:

Approved:

Project Title: STATEMENT OF CONDITIONS	Drawing Title: BUILDING 111 FIRST FLOOR			Date: 07/02/12
				Scale: N.T.S.
Client Project No.	Contract No.	Designed By: BAA	Drawn By: SFF/JV	Checked By: BAA
Building No.: BUILDING 111	AutoCAD File Name: SOC02-111-01	Location: VA MEDICAL CENTER MILWAUKEE, WISCONSIN		Drawing No.: SOC-2 Dwg. 3 of 14

Department of Veterans Affairs