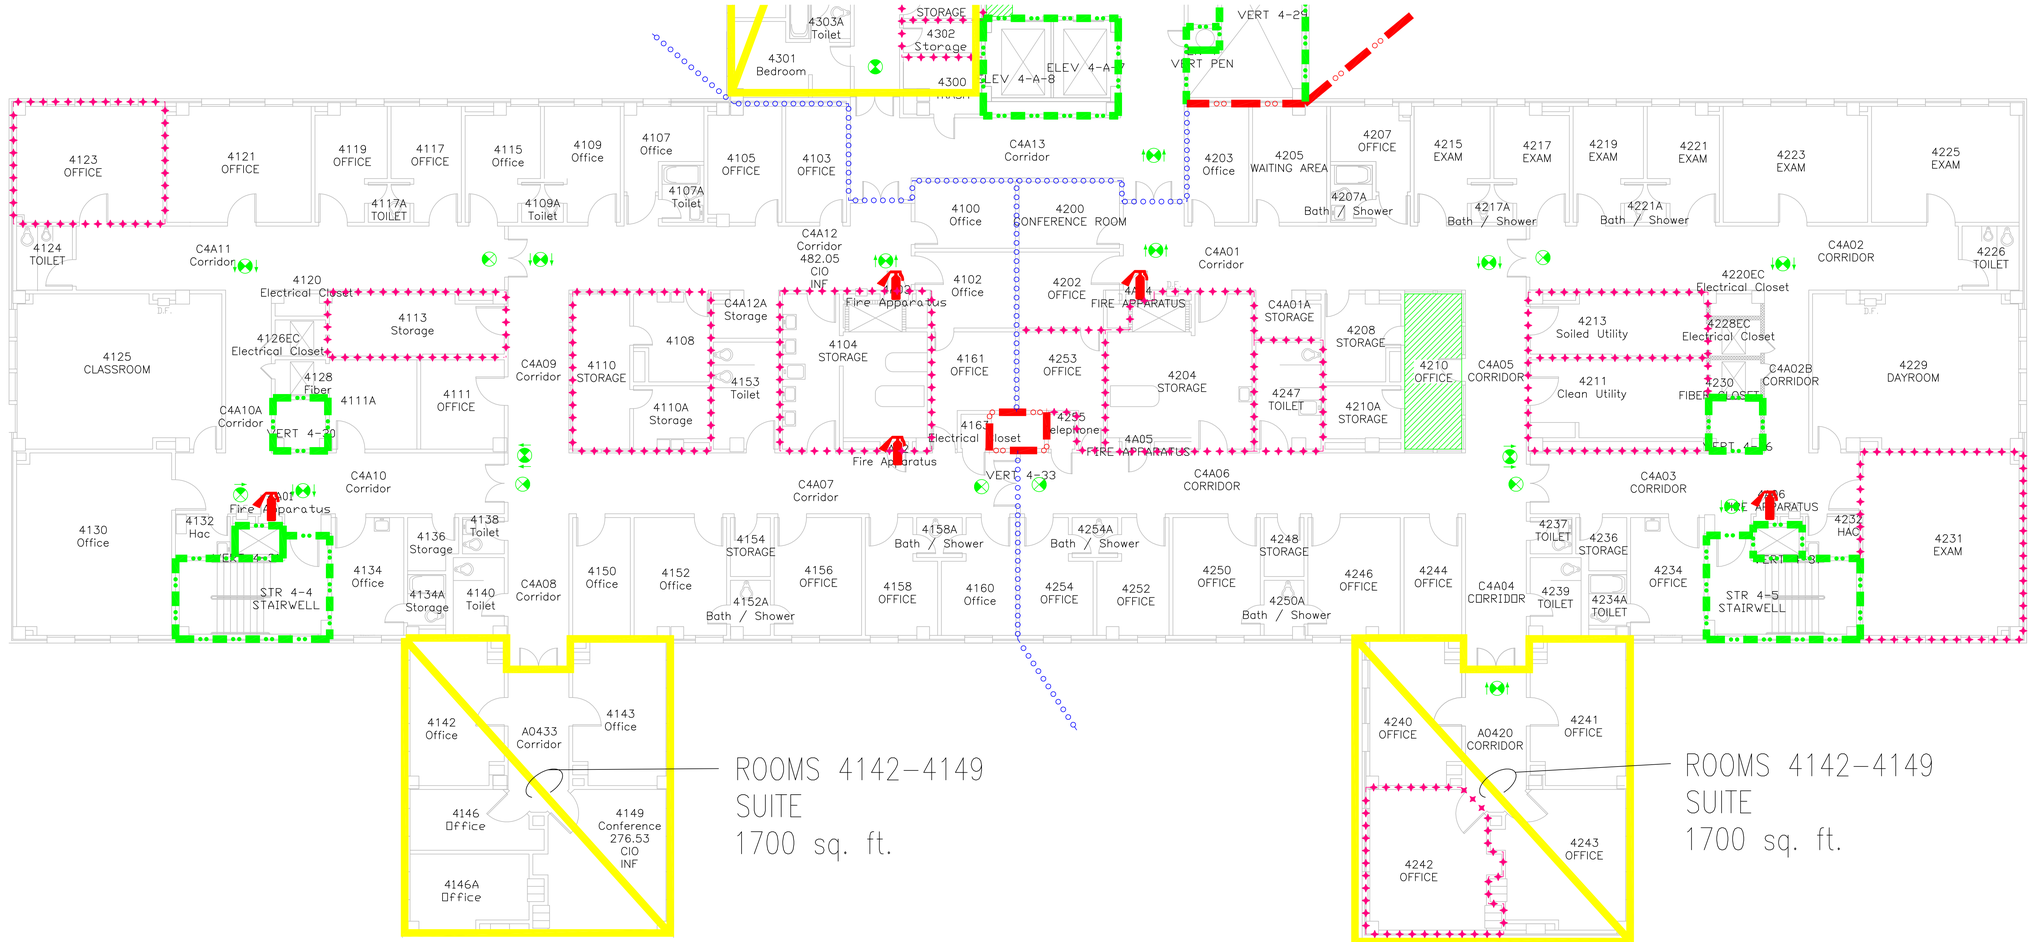

SYMBOLS LIST

- 2 HOUR FIREWALL
- 1 HOUR FIREWALL
- 2 HOUR FIRE/SMOKEWALL
- 1 HOUR FIRE/SMOKEWALL
- 30 MINUTE SMOKE BARRIER
- SMOKE RESISTIVE HAZARDOUS AREA
- HE — HORIZONTAL EXIT PASSAGEWAY
- EX — EXIT
- EP — EXIT PASSAGEWAY
- LC — LINEN CHUTE
- SUITE DESIGNATIONS
- AREA OPEN TO CORRIDOR – WITH SMOKE DETECTION
- AREA OPEN TO CORRIDOR – NO SMOKE DETECTION REQUIRED

BUILDING 111 FOURTH FLOOR

FULLY SPRINKLERED
HEALTHCARE OCCUPANCY

Revisions	Date
FP&C Proj#:	1751.16

Dept. of Veterans Affairs
Medical Center
5000 W. National Ave.
Milwaukee, WI 53295

Approved: Chief, Facilities Management Services	Project Title: STATEMENT OF CONDITIONS	Drawing Title: BUILDING 111 FOURTH FLOOR-A WING		Date: 07/02/12	Department of Veterans Affairs
Approved: Medical Center Director				Scale: 1/16"=1'-0"	
Approved:	Client Project No.	Contract No.	Designed By: BAA / Drawn By: SFF/JV / Checked By: BAA	Drawing No.: SOC-5	
Approved:	Building No.: BUILDING 111	AutoCAD File Name: SOC05-111-04	Location: VA MEDICAL CENTER MILWAUKEE, WISCONSIN	Dwg. xx of 14	