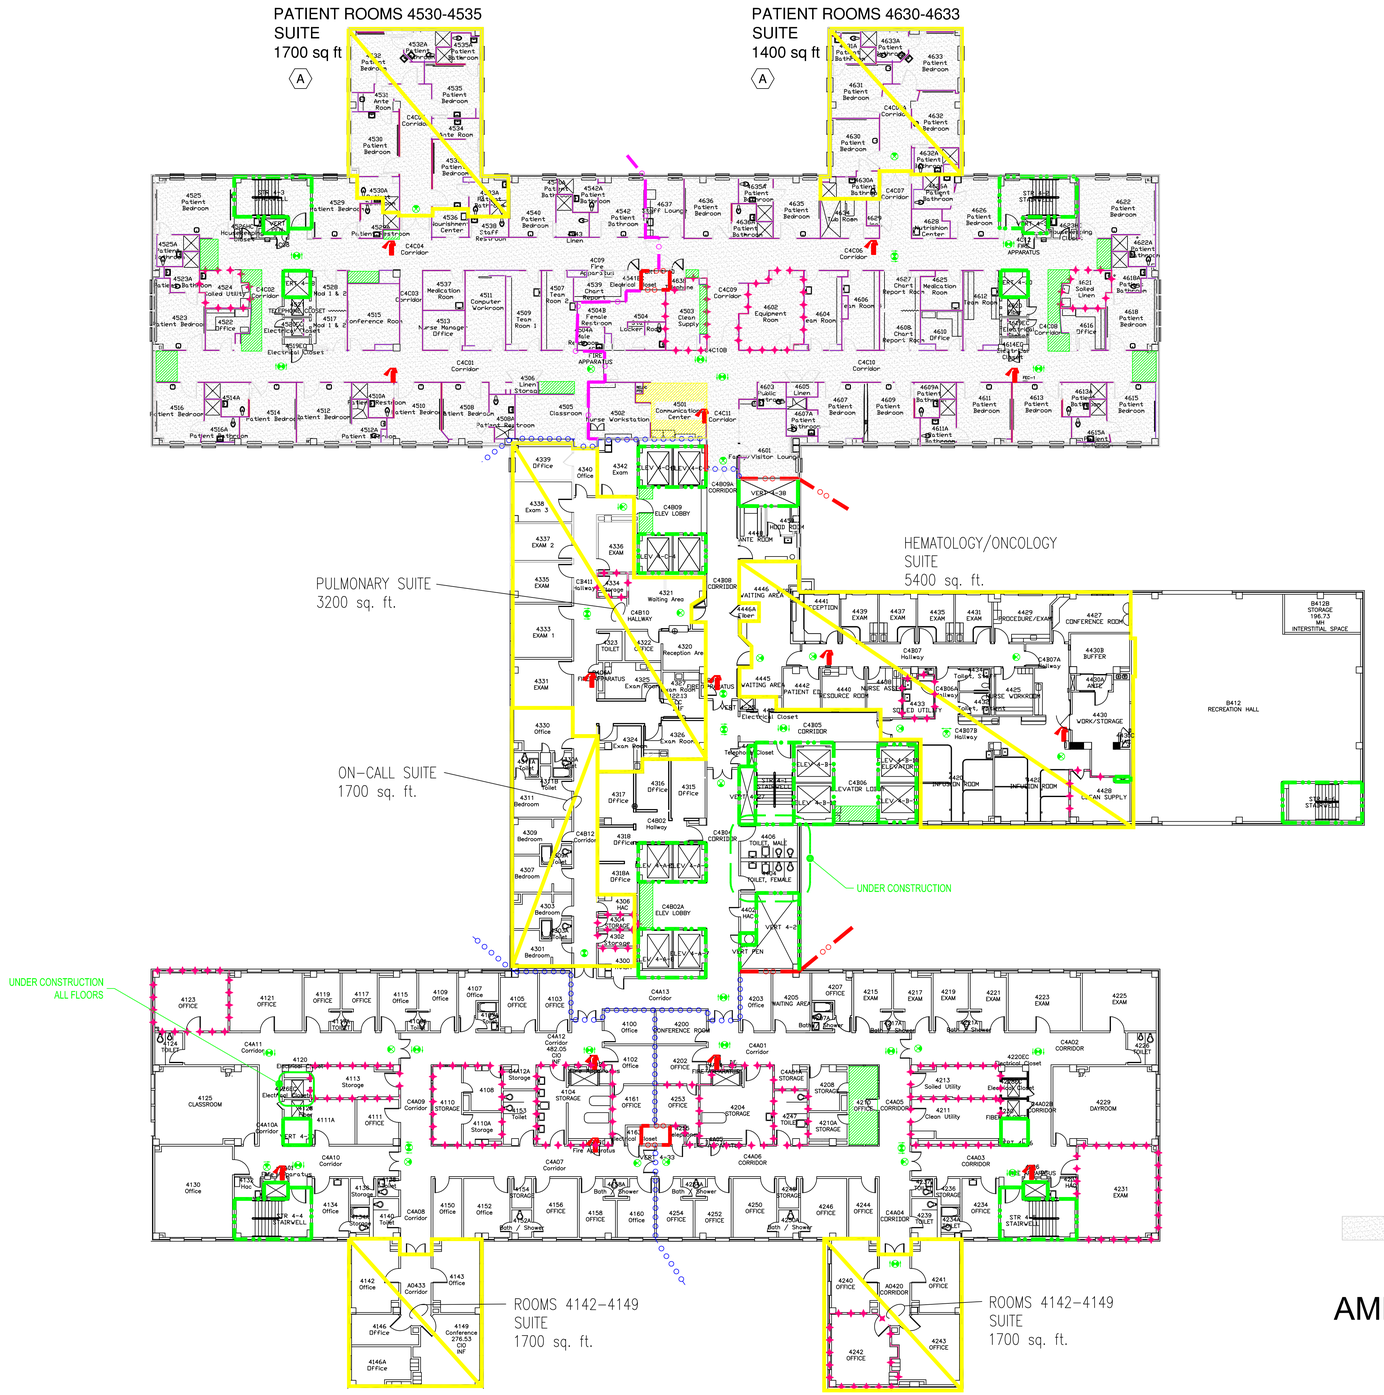

DRAWING KEY NOTES:

(A) SEE EQUIVALENCY FOR OVERSIZED PATIENT SLEEPING SUITES.

SYMBOLS LIST

- 2 HOUR FIREWALL
- 1 HOUR FIREWALL
- 2 HOUR FIRE/SMOKEWALL
- 1 HOUR FIRE/SMOKEWALL
- 30 MINUTE SMOKE BARRIER
- SMOKE RESISTIVE HAZARDOUS AREA
- HE — HORIZONTAL EXIT PASSAGEWAY
- EX — EXIT
- EP — EXIT PASSAGEWAY
- LC — LINEN CHUTE
- SUITE DESIGNATIONS
- AREA OPEN TO CORRIDOR – WITH SMOKE DETECTION
- AREA OPEN TO CORRIDOR – NO SMOKE DETECTION REQUIRED

HAP OCCUPANCY
21,539s.f.
AMBULATORY OCCUPANCY
41,663s.f.

BUILDING 111 FOURTH FLOOR

FULLY SPRINKLERED
HEALTHCARE OCCUPANCY

Revisions	Date
FP&C Proj.#:	1751.16

Dept. of Veterans Affairs
Medical Center
5000 W. National Ave.
Milwaukee, WI 53295

Approved: Chief, Facilities Management Services

Approved: Medical Center Director

Approved:

Approved:

Project Title: STATEMENT OF CONDITIONS

Drawing Title: BUILDING 111 FOURTH FLOOR

Client Project No.

Contract No.

Designed By: BAA | Drawn By: SFF/JV | Checked By: BAA

Building No.: BUILDING 111

AutoCAD File Name: SOC05-111-04

Location: VA MEDICAL CENTER MILWAUKEE, WISCONSIN

Date: 07/02/12

Scale: N.T.S.

Drawing No.: SOC-5

Dwg. 6 of 14

Department of Veterans Affairs