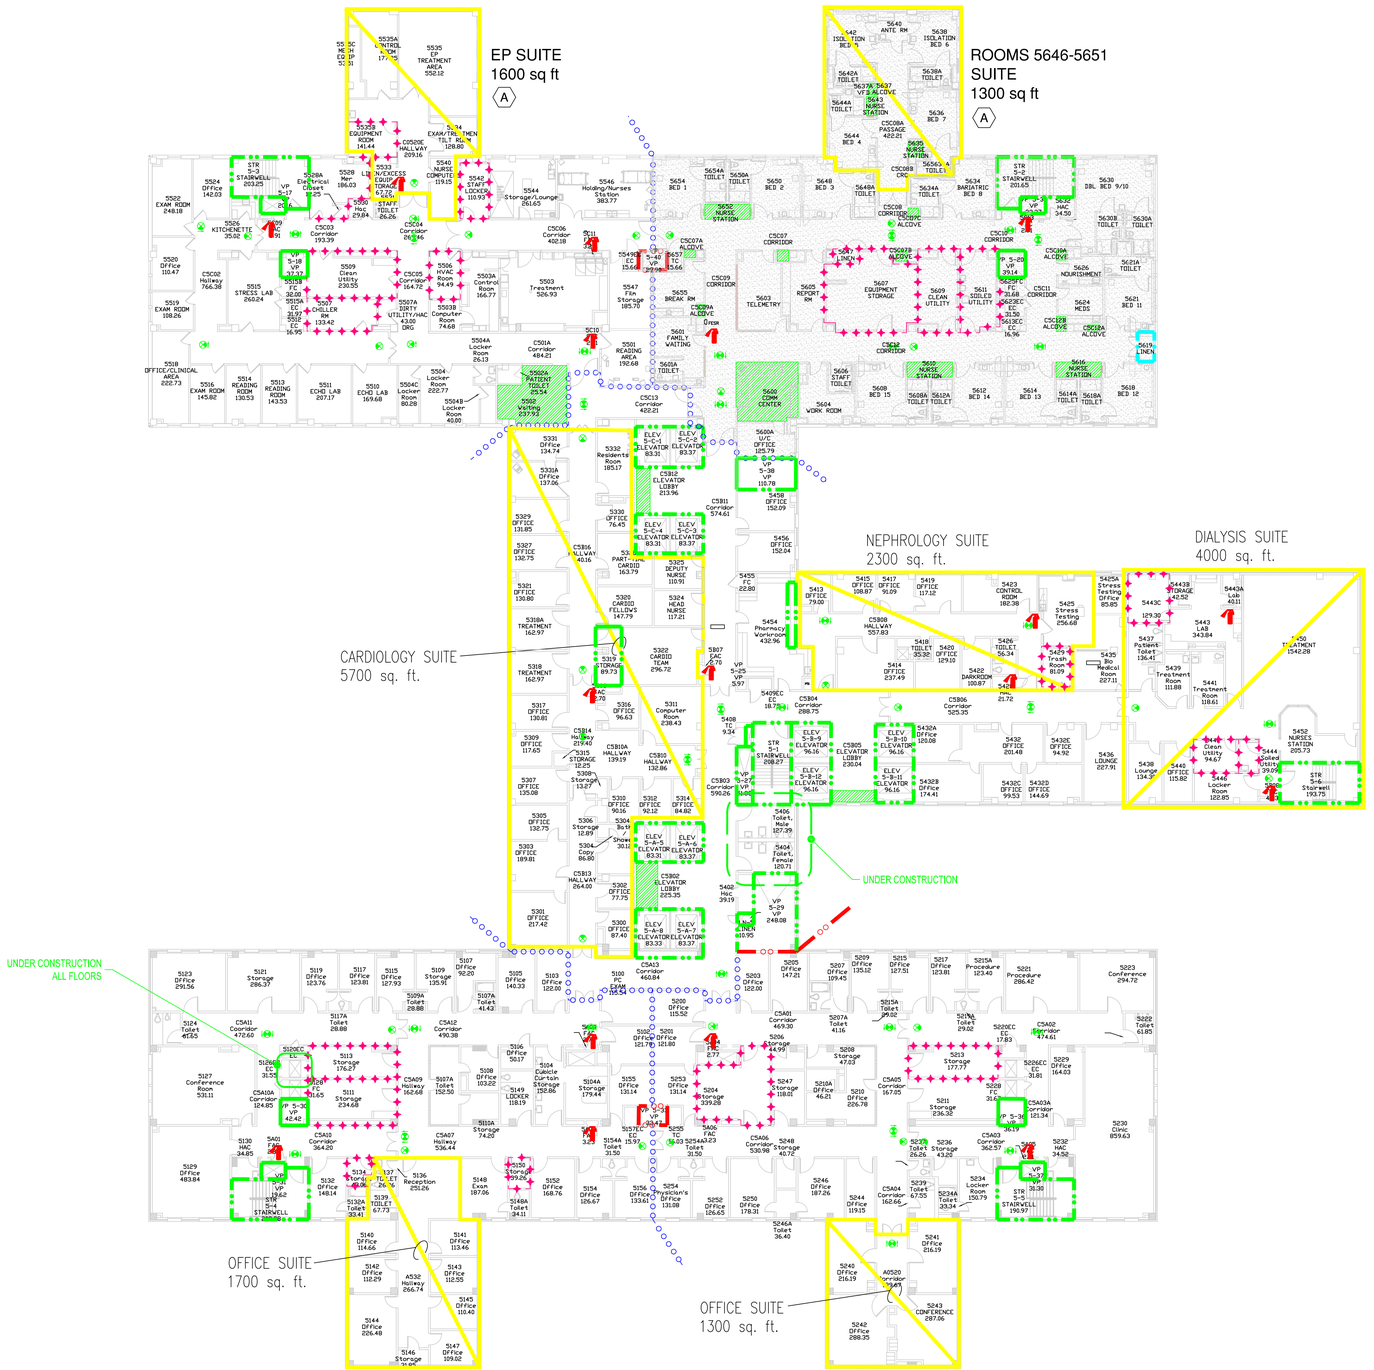

DRAWING KEY NOTES:

(A) SEE EQUIVALENCY FOR OVERSIZED PATIENT SLEEPING SUITES.

SYMBOLS LIST

- 2 HOUR FIREWALL
- 1 HOUR FIREWALL
- 2 HOUR FIRE/SMOKEWALL
- 1 HOUR FIRE/SMOKEWALL
- 30 MINUTE SMOKE BARRIER
- SMOKE RESISTIVE HAZARDOUS AREA
- HE — HORIZONTAL EXIT PASSAGEWAY
- EX — EXIT
- EP — EXIT PASSAGEWAY
- LC — LINEN CHUTE
- SUITE DESIGNATIONS
- AREA OPEN TO CORRIDOR – WITH SMOKE DETECTION
- AREA OPEN TO CORRIDOR – NO SMOKE DETECTION REQUIRED

HAP OCCUPANCY
10,425s.f.
AMBULATORY OCCUPANCY
52,327s.f.

BUILDING 111 FIFTH FLOOR

FULLY SPRINKLERED
HEALTHCARE OCCUPANCY

Revisions	Date
FP&C Proj#:	1751.16

Dept. of Veterans Affairs
Medical Center
5000 W. National Ave.
Milwaukee, WI 53295

Approved: Chief, Facilities Management Services
Approved: Medical Center Director
Approved:
Approved:

Project Title: STATEMENT OF CONDITIONS
Drawing Title: BUILDING 111 FIFTH FLOOR
Client Project No.:
Contract No.:
Building No.: BUILDING 111
AutoCAD File Name: SOC06-111-05
Location: VA MEDICAL CENTER MILWAUKEE, WISCONSIN
Designed By: BAA
Drawn By: SFF/JV
Checked By: BAA
Date: 07/02/12
Scale: N.T.S.
Drawing No.: SOC-6
Dwg. 7 Of 14

Department of Veterans Affairs