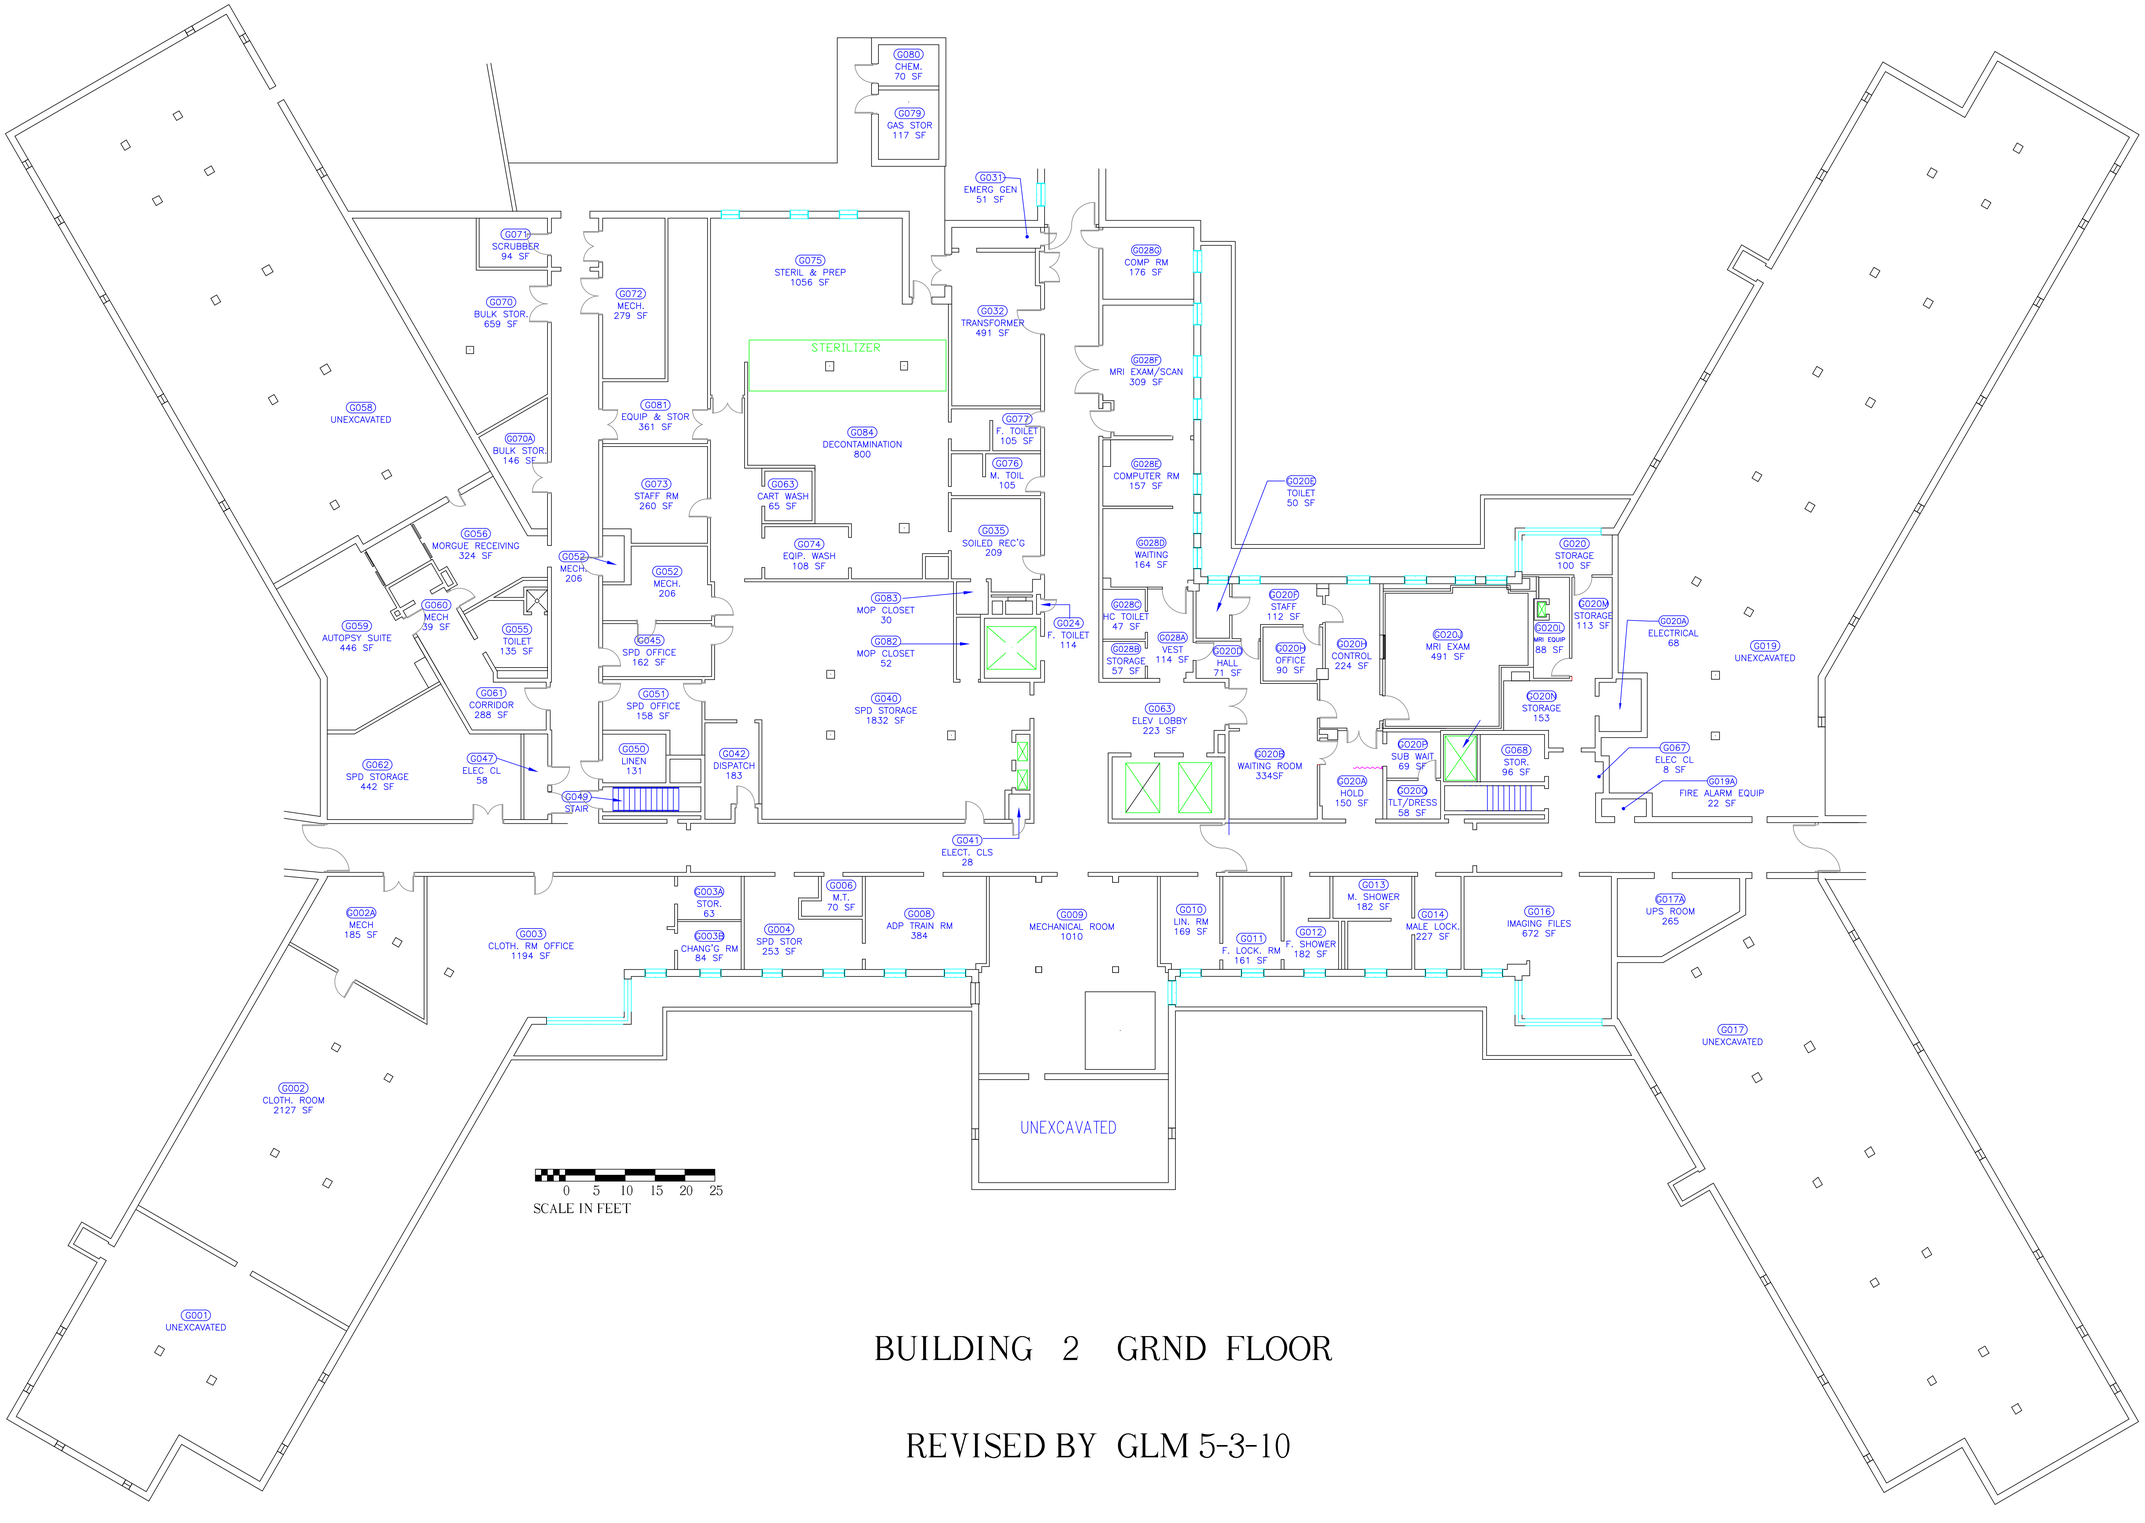

BUILDING 2 GRND FLOOR

REVISED BY GLM 5-3-10