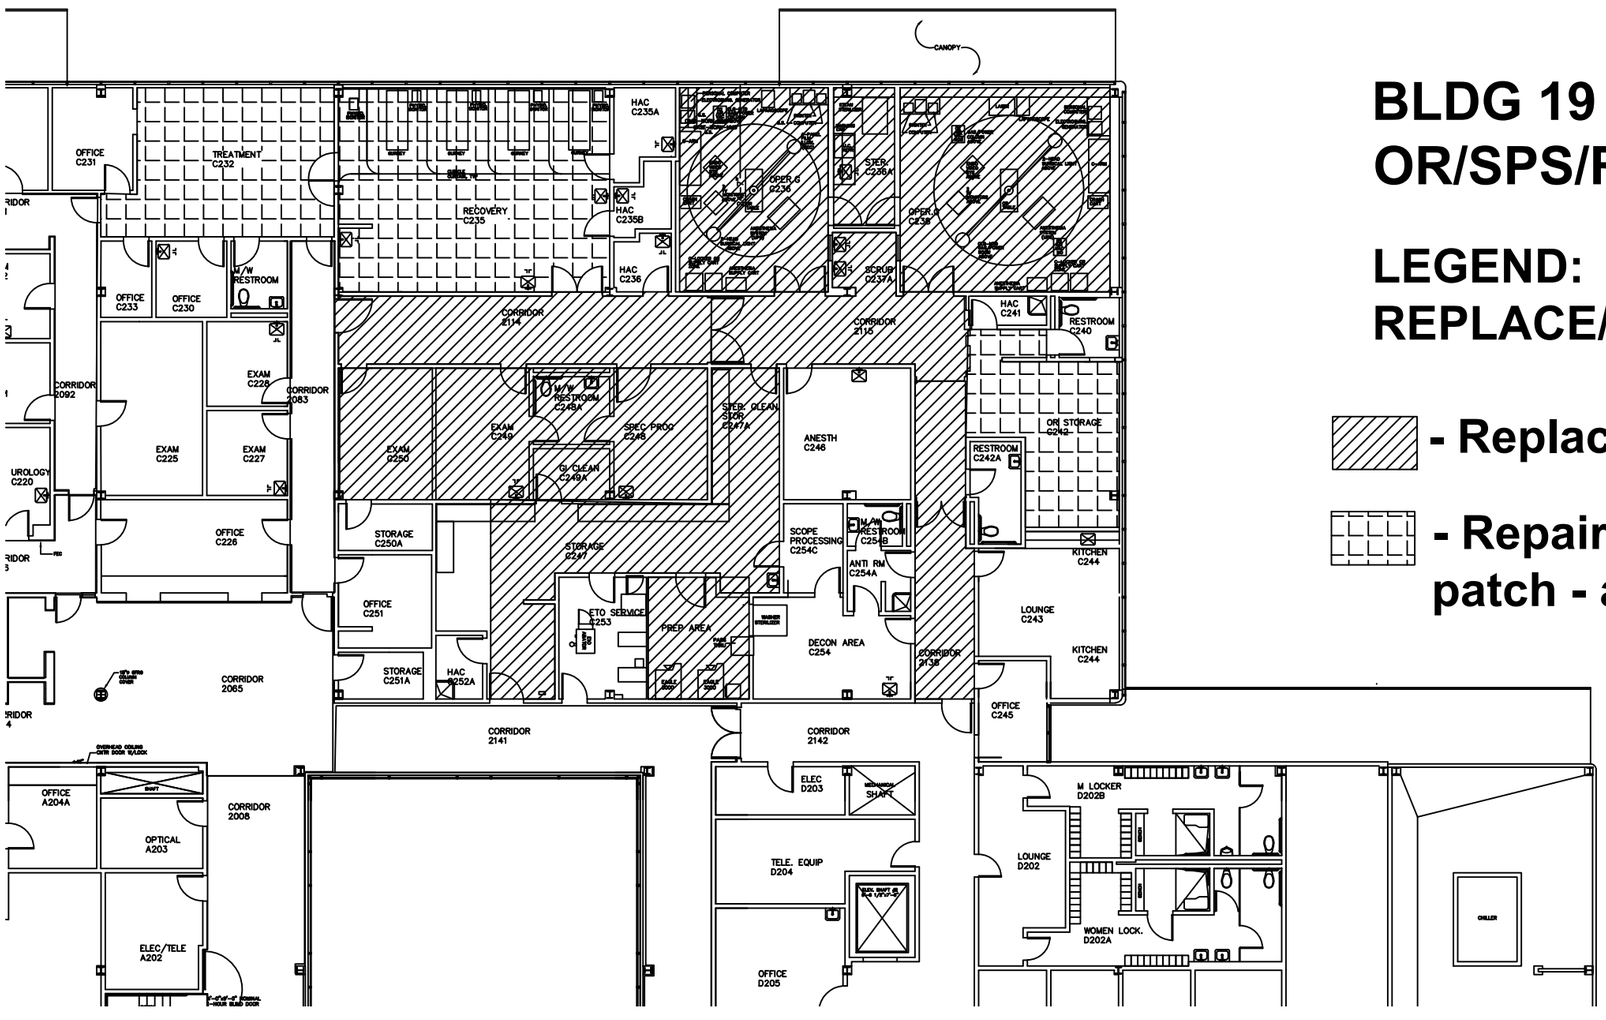

BLDG 19 OPC - 2ND FLOOR
OR/SPS/RECOVERY/SURGERY AREA

LEGEND:
REPLACE/REPAIR FLOOR

- Replace flooring - approx 3750SF
- Repair weld/edge of flooring and patch - approx 500sf