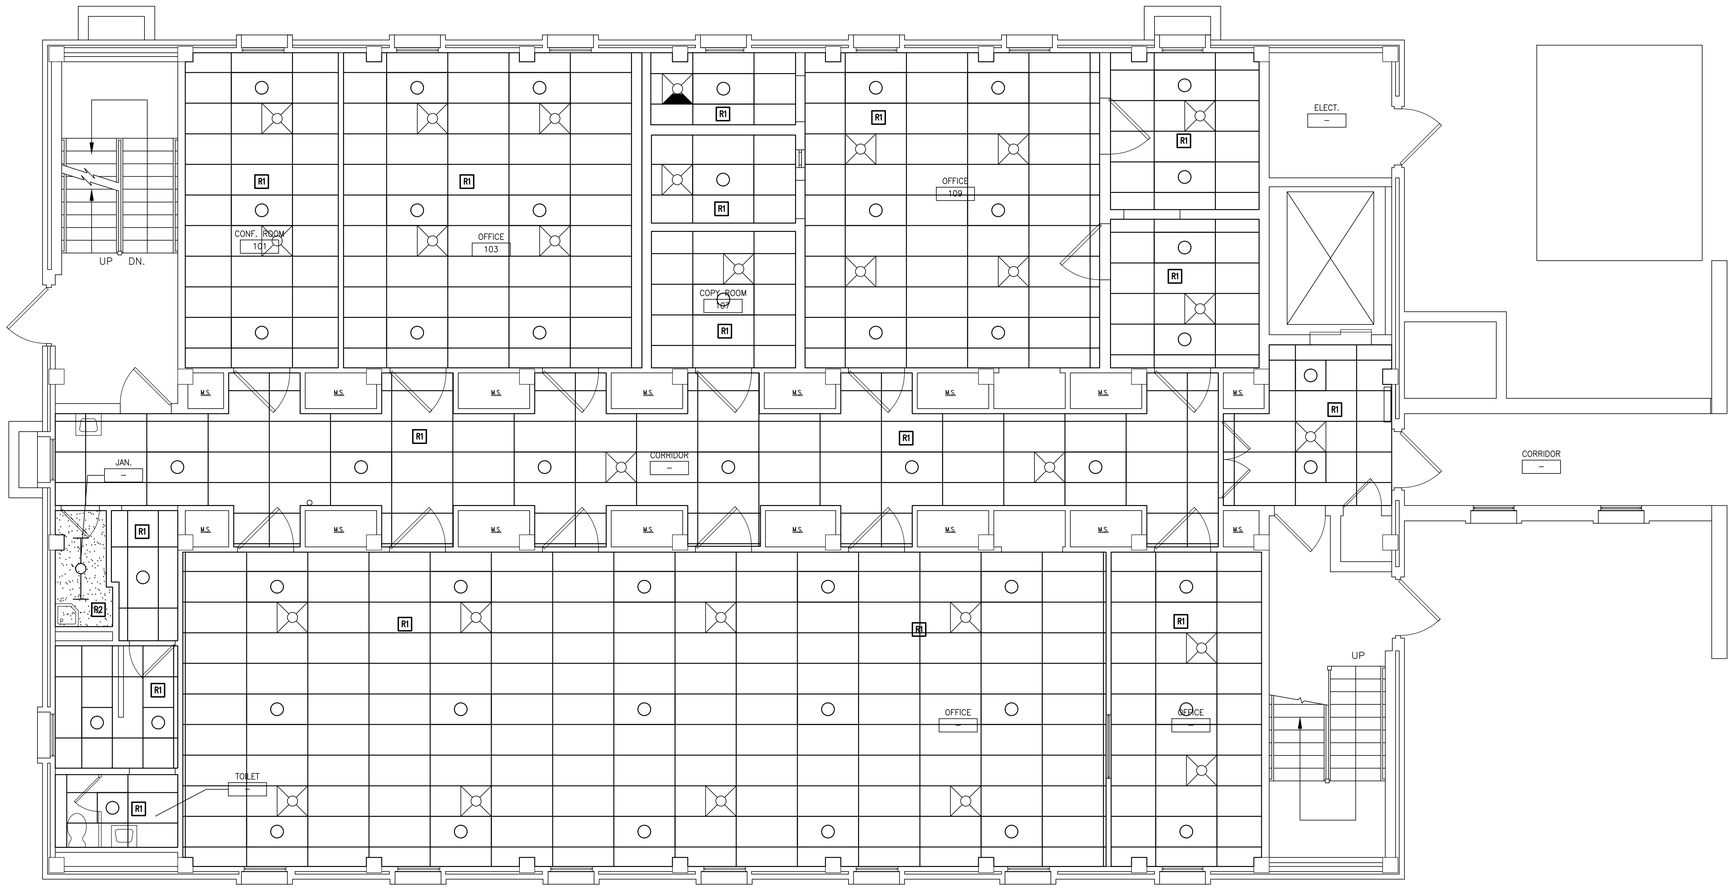

1 A-1b FIRST FLOOR REFLECTED CEILING PLAN - NEW WORK
SCALE: 1/4" = 1'-0"

REFLECTED CEILING PLAN NOTES

R1 NEW 2X4 CEILING TO BE INSTALLED

R2 NEW GYP BD. CEILING

LEGEND

EXISTING WALLS TO REMAIN

EXISTING WALLS TO BE REMOVED

NEW WALLS

EXISTING DOORS TO REMAIN

EXISTING DOORS, FRAMES & ETC. TO BE REMOVED

NEW DOOR

100% SUBMISSION FOR REVIEW

Additions: Date:

Revisions:

Consultants

BURDETTE KOEHLER MURPHY & ASSOCIATES, INC.
MECHANICAL / ELECTRICAL CONSULTING ENGINEERING
1423 CLARKVIEW ROAD, SUITE 500
BALTIMORE, MARYLAND 21209
410.323.0600 – FAX 410.377.2543

BUILDING COST CONSULTANTS
COST ESTIMATING
12917 – 30TH AVENUE
PLATTSMOUTH, NEBRASKA 68048
402.298.8260 – FAX 402.298.8290

Seal:

ARCHITECTURE
PLANNING
ENGINEERING

POLT DESIGN GROUP
1301 Enterprise Court, Suite 103-C
Bel Air, Maryland 21014-1847
410.803.2141
fax 410.838.1603
www.polt-design.com

Drawing Scale:

Drawing Start Date:

Drawing Finish Date:

Drawing Approved:

Drawing Title: FIRST FLOOR REFLECTED CEILING PLAN – NEW WORK

Approved: Associate Director for Operations:

Approved: Chief, Facilites Engineer:

Approved: Director, Medical Center:

Project Title: BUILDING 15 RENOVATION

Building No: 15

Checked: CAJ

Drawn: BMH

Location: VAMHCS MEDICAL CENTER WILMINGTON, DELAWARE

Date: 12-19-2012

Project No: 460-11-116

DRAWING NO: A-2b

Dwg. 4 Of 46

DEPARTMENT OF VETERANS AFFAIRS