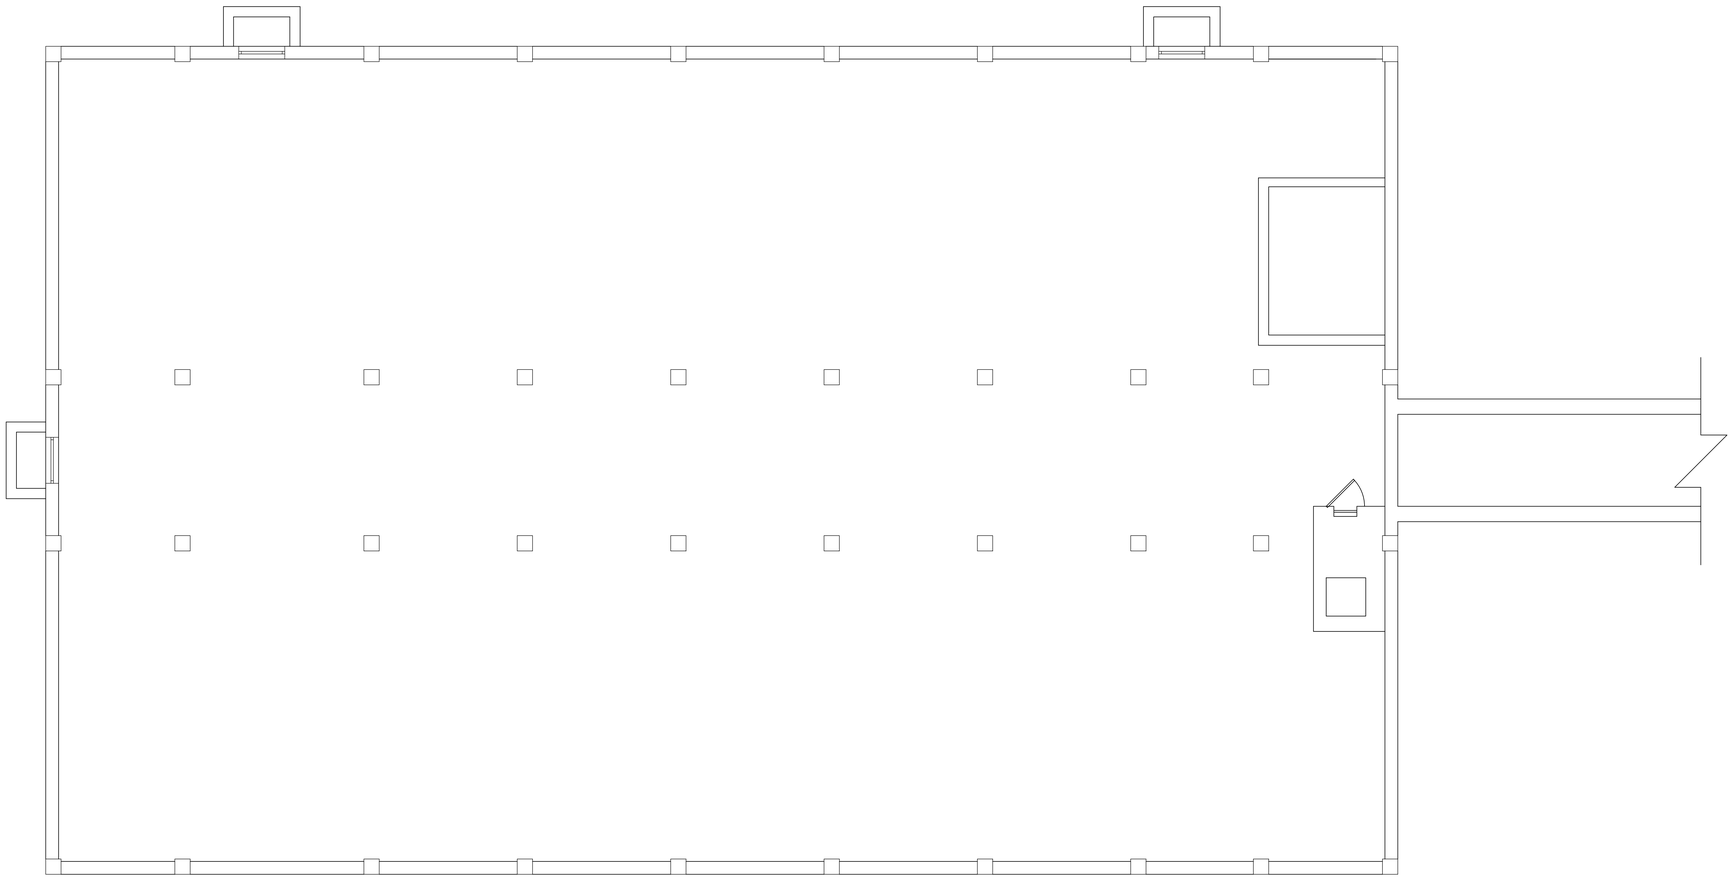

1 / A-1 EXISTING CRAWL SPACE PLAN
SCALE: 1/4" = 1'-0"

LEGEND

- EXISTING WALLS TO REMAIN
- EXISTING WALLS TO BE REMOVED
- NEW WALLS
- EXISTING DOORS TO REMAIN
- EXISTING DOORS, FRAMES & ETC. TO BE REMOVED
- NEW DOOR

100% SUBMISSION FOR REVIEW

Additions:

Revisions:

Date:

Consultants

BURDETTE KOEHLER MURPHY & ASSOCIATES, INC.
MECHANICAL / ELECTRICAL CONSULTING ENGINEERING
1423 CLARKVIEW ROAD, SUITE 500
BALTIMORE, MARYLAND 21209
410.323.0600 – FAX 410.377.2543

BUILDING COST CONSULTANTS
COST ESTIMATING
12917 – 30TH AVENUE
PLATTSMOUTH, NEBRASKA 68048
402.298.8260 – FAX 402.298.8290

Seal:

ARCHITECTURE
PLANNING
ENGINEERING

POLT DESIGN GROUP
1301 Enterprise Court, Suite 103-C 410.803.2141
Bel Air, Maryland 21014-1847 fax 410.838.1603
www.polt-design.com

Drawing Scale:

Drawing Start Date:

Drawing Finish Date:

Drawing Approved:

Drawing Title: EXISTING CRAWL SPACE PLAN

Approved: Associate Director for Operations:

Approved: Chief, Facilites Engineer:

Approved: Director, Medical Center:

Project Title: BUILDING 15 RENOVATION

Building No: 15

Checked: CAJ

Drawn: BMH

Location: VAMHCS MEDICAL CENTER
WILMINGTON, DELAWARE

Date: 12-19-2012

Project No: 460-11-116

DRAWING NO: A-1

Dwg. 2 Of 46

DEPARTMENT OF VETERANS AFFAIRS