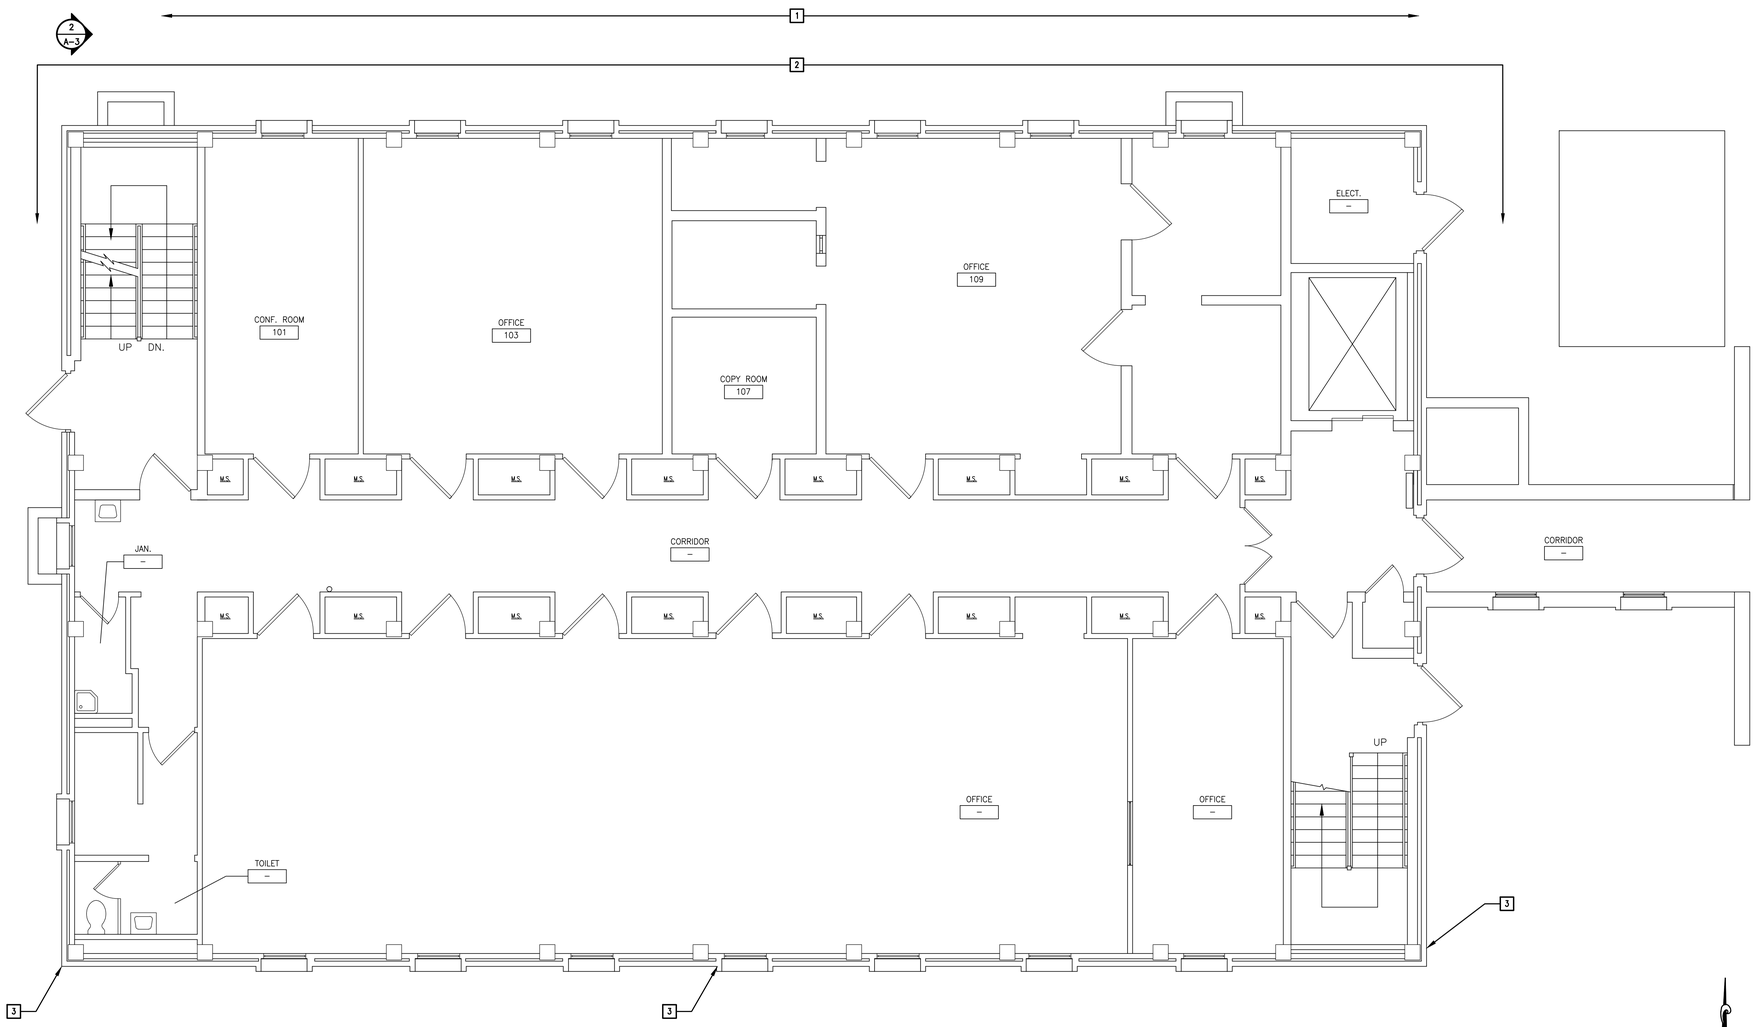

1 A-2 FIRST FLOOR - NEW WORK
SCALE: 1/4" = 1'-0"

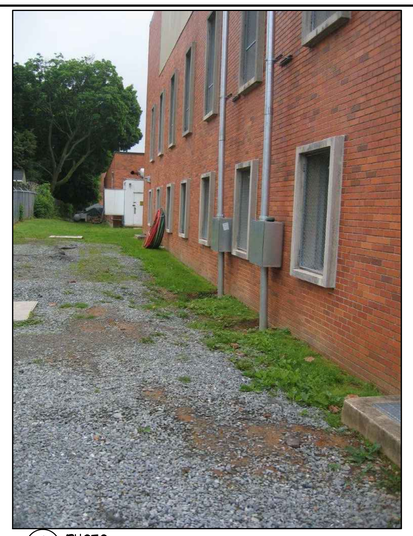

2 A-2 PHOTO
SCALE: N.T.S.

NEW WORK NOTES

1. EXCAVATE AND GRADE TO PROVIDE POSITIVE DRAINAGE AWAY FROM EXTERIOR WALL. PROVIDE SWALE APPROXIMATELY 4' FROM EXTERIOR WALL TO DIVERT WATER TO THE EAST
2. EXCAVATE BELOW THE FIRST FLOOR SLAB AND DAMPROOF ENTIRE NORTH AND APPROXIMATELY HALF OF THE EAST AND THE WEST EXISTING FOUNDATION WALL
3. SAWCUT VERTICAL CONTROL JOINT IN BRICK FULL HEIGHT OF BRICK. INSTALL BACKER ROD AND SEALANT TO PROVIDE WATERTIGHT SEAL. (SIMILAR TO WALL REPAIR AT THE NORTHEAST CORNER)

NOTE:
All WALLS ON FIRST FLOOR TO BE PREPPED AND PAINTED

MATERIALS INDICATIONS

SECTION MARKER
- CUT LINE OF CONSTRUCTION
- SECTION IDENTIFICATION
- SHEET WHERE SECTION APPEARS

DETAIL MARKER
- ISOLATES DETAIL
- DETAIL IDENTIFICATION
- SHEET WHERE DETAIL APPEARS

ELEVATION MARKER
- ELEVATION IDENTIFICATION
- SHEET WHERE ELEVATION APPEARS

INTERIOR ELEVATION MARKER
- DRAWING LOCATION
- SHEET WHERE ELEVATION APPEARS
- ELEVATION IDENTIFICATION

ROOM MARKER
- ROOM NAME
- ROOM NUMBER
- ROOM AREA

DOOR / OPENING TAG

WINDOW / STOREFRONT / LOUVER TAG

PARTITION TAG
- FIRE RESISTANCE RATING, IF SHOWN (IN HOURS)
- PARTITION TYPE

SCHEDULED ITEM TAG

SCHEDULED NOTE TAG

COLUMN LINE MARKER
- COLUMN LINE IDENTIFICATION
- COLUMN LINE

DATUM MARK

LEGEND

- EXISTING WALLS TO REMAIN
- EXISTING WALLS TO BE REMOVED
- NEW WALLS
- EXISTING DOORS TO REMAIN
- EXISTING DOORS, FRAMES & ETC. TO BE REMOVED
- NEW DOOR

100% SUBMISSION FOR REVIEW

Additions:	Date:
Revisions:	

Consultants

BURDETTE KOEHLER MURPHY & ASSOCIATES, INC.
MECHANICAL / ELECTRICAL CONSULTING ENGINEERING
1423 CLARKVIEW ROAD, SUITE 500
BALTIMORE, MARYLAND 21209
410.323.0600 – FAX 410.377.2543

BUILDING COST CONSULTANTS
COST ESTIMATING
12917 – 30TH AVENUE
PLATTSMOUTH, NEBRASKA 68048
402.298.8260 – FAX 402.298.8290

Seal:

ARCHITECTURE
PLANNING
ENGINEERING
POLT DESIGN GROUP
1301 Enterprise Court, Suite 103-C
Bel Air, Maryland 21014-1847
410.803.2141
fax 410.838.1603
www.polt-design.com

Drawing Scale:
Drawing Start Date:
Drawing Finish Date:
Drawing Approved:

Drawing Title: FIRST FLOOR PLAN – NEW WORK

Approved: Associate Director for Operations:
Approved: Chief, Facilites Engineer:
Approved: Director, Medical Center:

Project Title: BUILDING 15 RENOVATION

Building No: 15
Checked: CAJ
Drawn: BMH
Location: VAMHCS MEDICAL CENTER WILMINGTON, DELAWARE

Date: 12-19-2012
Project No: 460-11-116
DRAWING NO: A-2
Dwg. 3 Of 46

DEPARTMENT OF VETERANS AFFAIRS