REFLECTED CEILING PLAN NOTES

R1 2X4 CEILING AND GRID TO BE REMOVED

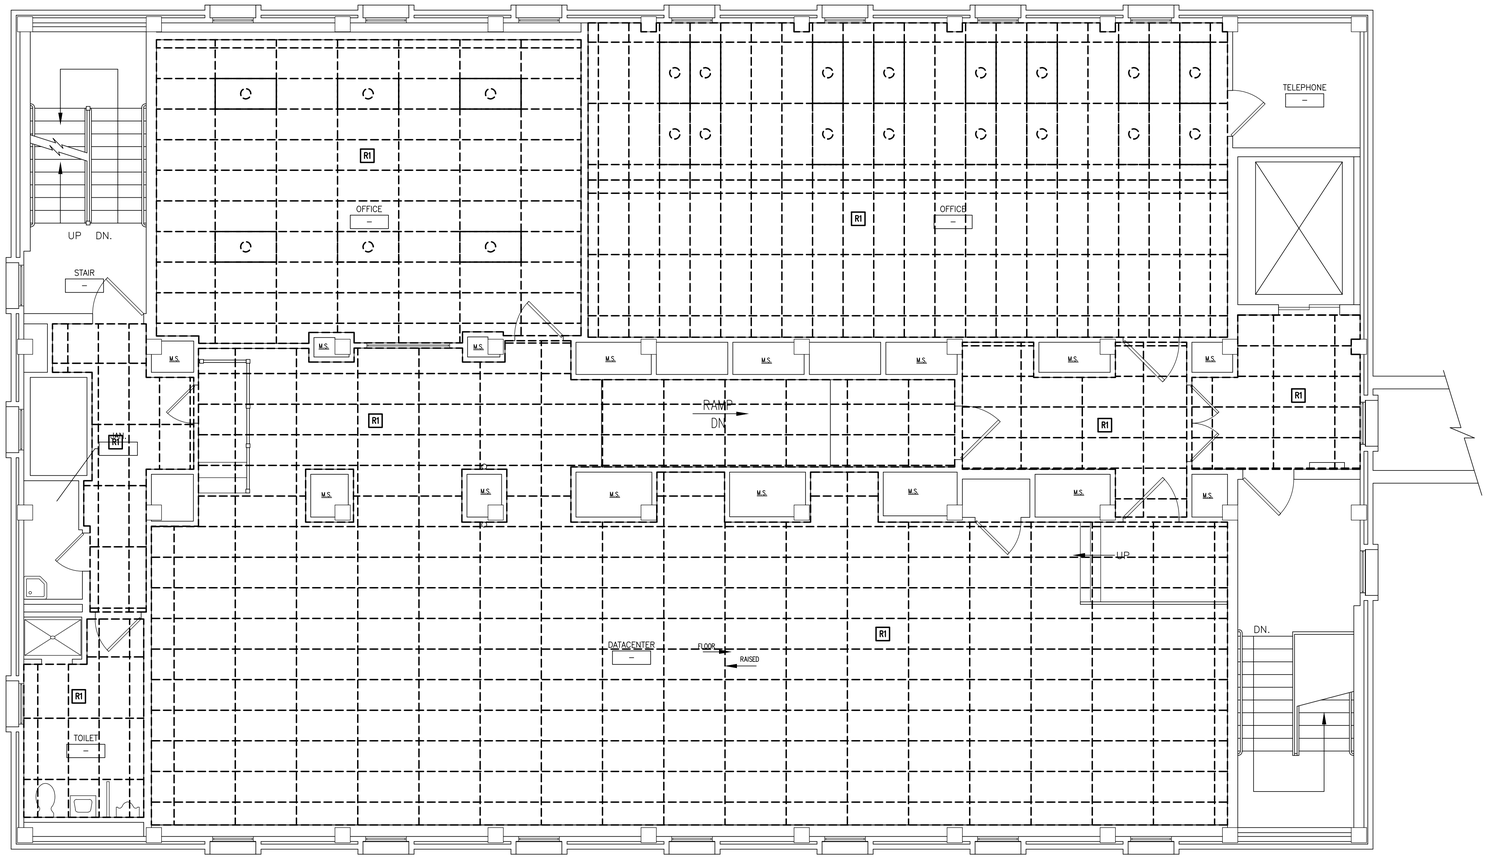

1/A-3a SECOND FLOOR REFLECTED CEILING PLAN - DEMOLITION
SCALE: 1/8" = 1'-0"

LEGEND

- EXISTING WALLS TO REMAIN
- EXISTING WALLS TO BE REMOVED
- NEW WALLS
- EXISTING DOORS TO REMAIN
- EXISTING DOORS, FRAMES & ETC. TO BE REMOVED
- NEW DOOR

100% SUBMISSION FOR REVIEW

Additions: | Date:

Revisions:

Consultants

BURDETTE KOEHLER MURPHY & ASSOCIATES, INC.
MECHANICAL / ELECTRICAL CONSULTING ENGINEERING
1423 CLARKVIEW ROAD, SUITE 500
BALTIMORE, MARYLAND 21209
410.323.0600 – FAX 410.377.2543

BUILDING COST CONSULTANTS
COST ESTIMATING
12917 – 30TH AVENUE
PLATTSMOUTH, NEBRASKA 68048
402.298.8260 – FAX 402.298.8290

Seal:

POLT DESIGN GROUP
ARCHITECTURE
PLANNING
ENGINEERING
1301 Enterprise Court, Suite 103-C
Bel Air, Maryland 21014-1847
410.803.2141
fax 410.838.1603
www.polt-design.com

Drawing Scale:
Drawing Start Date:
Drawing Finish Date:
Drawing Approved:

Drawing Title: SECOND FLOOR REFLECTED CEILING PLAN – DEMOLITION

Approved: Associate Director for Operations:
Approved: Chief, Facilites Engineer:
Approved: Director, Medical Center:

Project Title: BUILDING 15 RENOVATION

Building No: 15 | Checked: CAJ | Drawn: BMH

Location: VAMHCS MEDICAL CENTER WILMINGTON, DELAWARE

Date: 12-19-2012
Project No: 460-11-116
DRAWING NO: A-3a
Dwg. 7 Of 46

DEPARTMENT OF VETERANS AFFAIRS