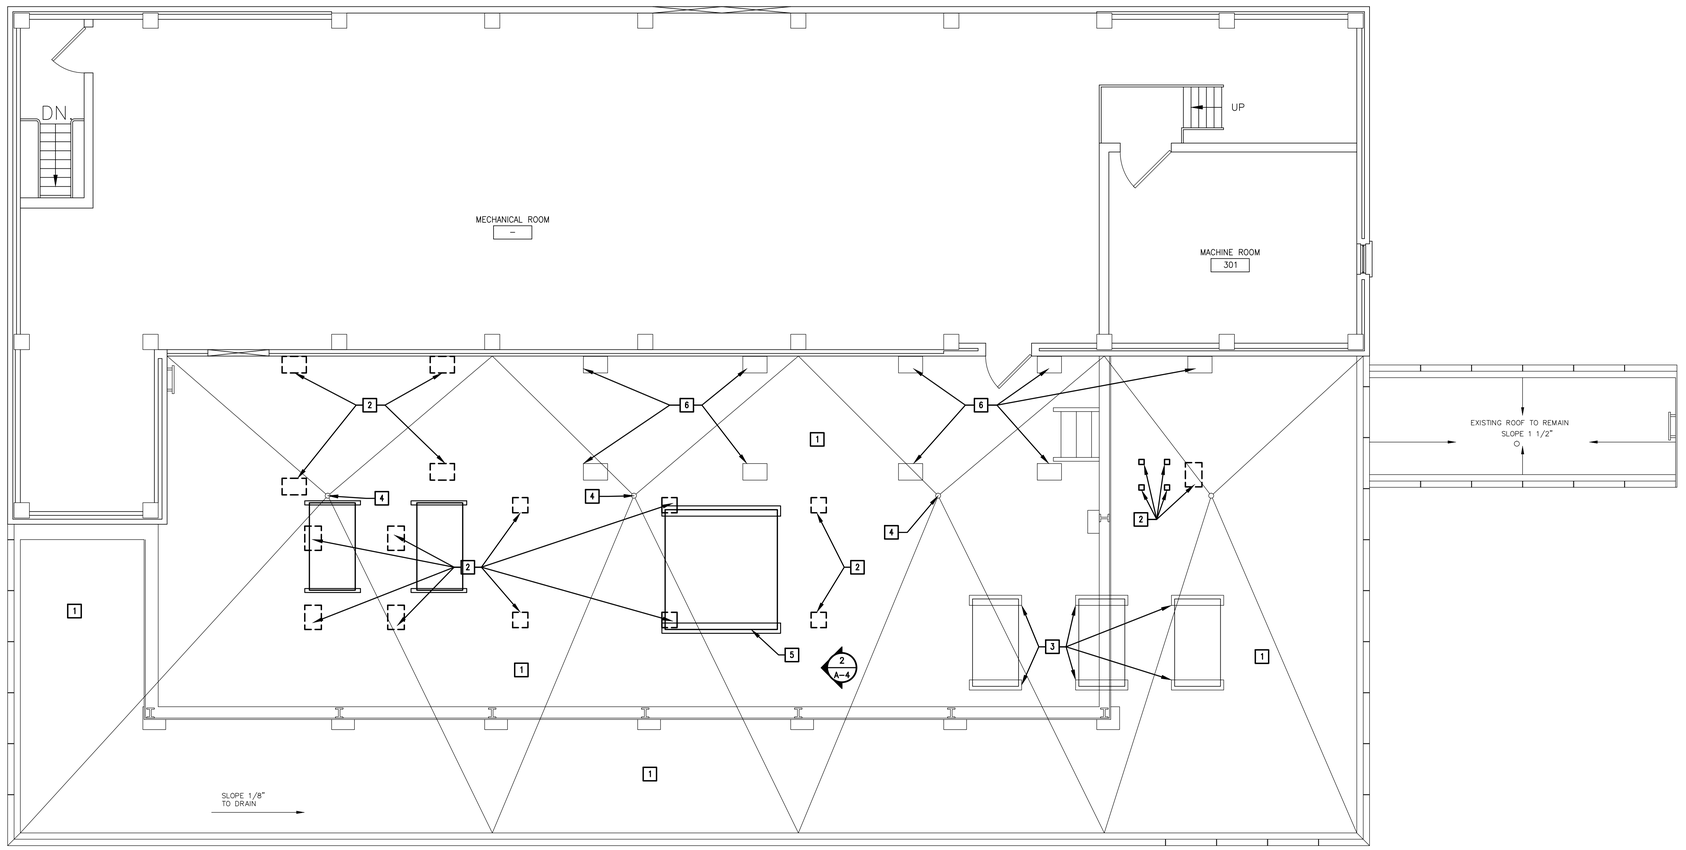

KEY NOTES

1. REMOVE AND REPLACE EXISTING ROOF SYSTEM WITH NEW EPDM WHITE ROOF SYSTEM PER SPECIFICATION
2. REMOVE MECHANICAL EQUIPMENT SUPPORT CURB AND INFILL ROOF PENETRATION AND PREPARE FOR NEW ROOF SYSTEM
3. SUPPORT CURB TO REMAIN
4. EXISTING ROOF DRAIN
5. NEW MECHANICAL EQUIPMENT (SEE MECH. SHEET H-8 FOR DETAILS)
6. OPENING AND CURB TO REMAIN

1 / A-4 PENTHOUSE & ROOF PLAN
SCALE: 1/4" = 1'-0"

2 / A-4 PHOTO
SCALE: N.T.S.

3 / A-4 PHOTO
SCALE: N.T.S.

4 / A-4 PHOTO
SCALE: N.T.S.

LEGEND

- EXISTING WALLS TO REMAIN
- EXISTING WALLS TO BE REMOVED
- NEW WALLS
- EXISTING DOORS TO REMAIN
- EXISTING DOORS, FRAMES & ETC. TO BE REMOVED
- NEW DOOR

100% SUBMISSION FOR REVIEW

Additions: | *Date:*

Revisions:

Consultants

BURDETTE KOEHLER MURPHY & ASSOCIATES, INC.
MECHANICAL / ELECTRICAL CONSULTING ENGINEERING
1423 CLARKVIEW ROAD, SUITE 500
BALTIMORE, MARYLAND 21209
410.323.0600 – FAX 410.377.2543

BUILDING COST CONSULTANTS
COST ESTIMATING
12917 – 30TH AVENUE
PLATTSMOUTH, NEBRASKA 68048
402.298.8260 – FAX 402.298.8290

Seal:

ARCHITECTURE
PLANNING
ENGINEERING
POLT DESIGN GROUP
1301 Enterprise Court, Suite 103-C 410.803.2141
Bel Air, Maryland 21014-1847 fax 410.838.1603
www.polt-design.com

Drawing Scale:
Drawing Start Date:
Drawing Finish Date
Drawing Approved:

Drawing Title: PENTHOUSE & ROOF PLAN
Approved: Associate Director for Operations:
Approved: Chief, Facilites Engineer:
Approved: Director, Medical Center:

Project Title: BUILDING 15 RENOVATION
Building No: 15 | Checked: CAJ | Drawn: BMH
Location: VAMHCS MEDICAL CENTER WILMINGTON, DELAWARE

Date: 12-19-2012
Project No: 460-11-116
DRAWING NO: A-4
Dwg. 9 Of 46

DEPARTMENT OF VETERANS AFFAIRS