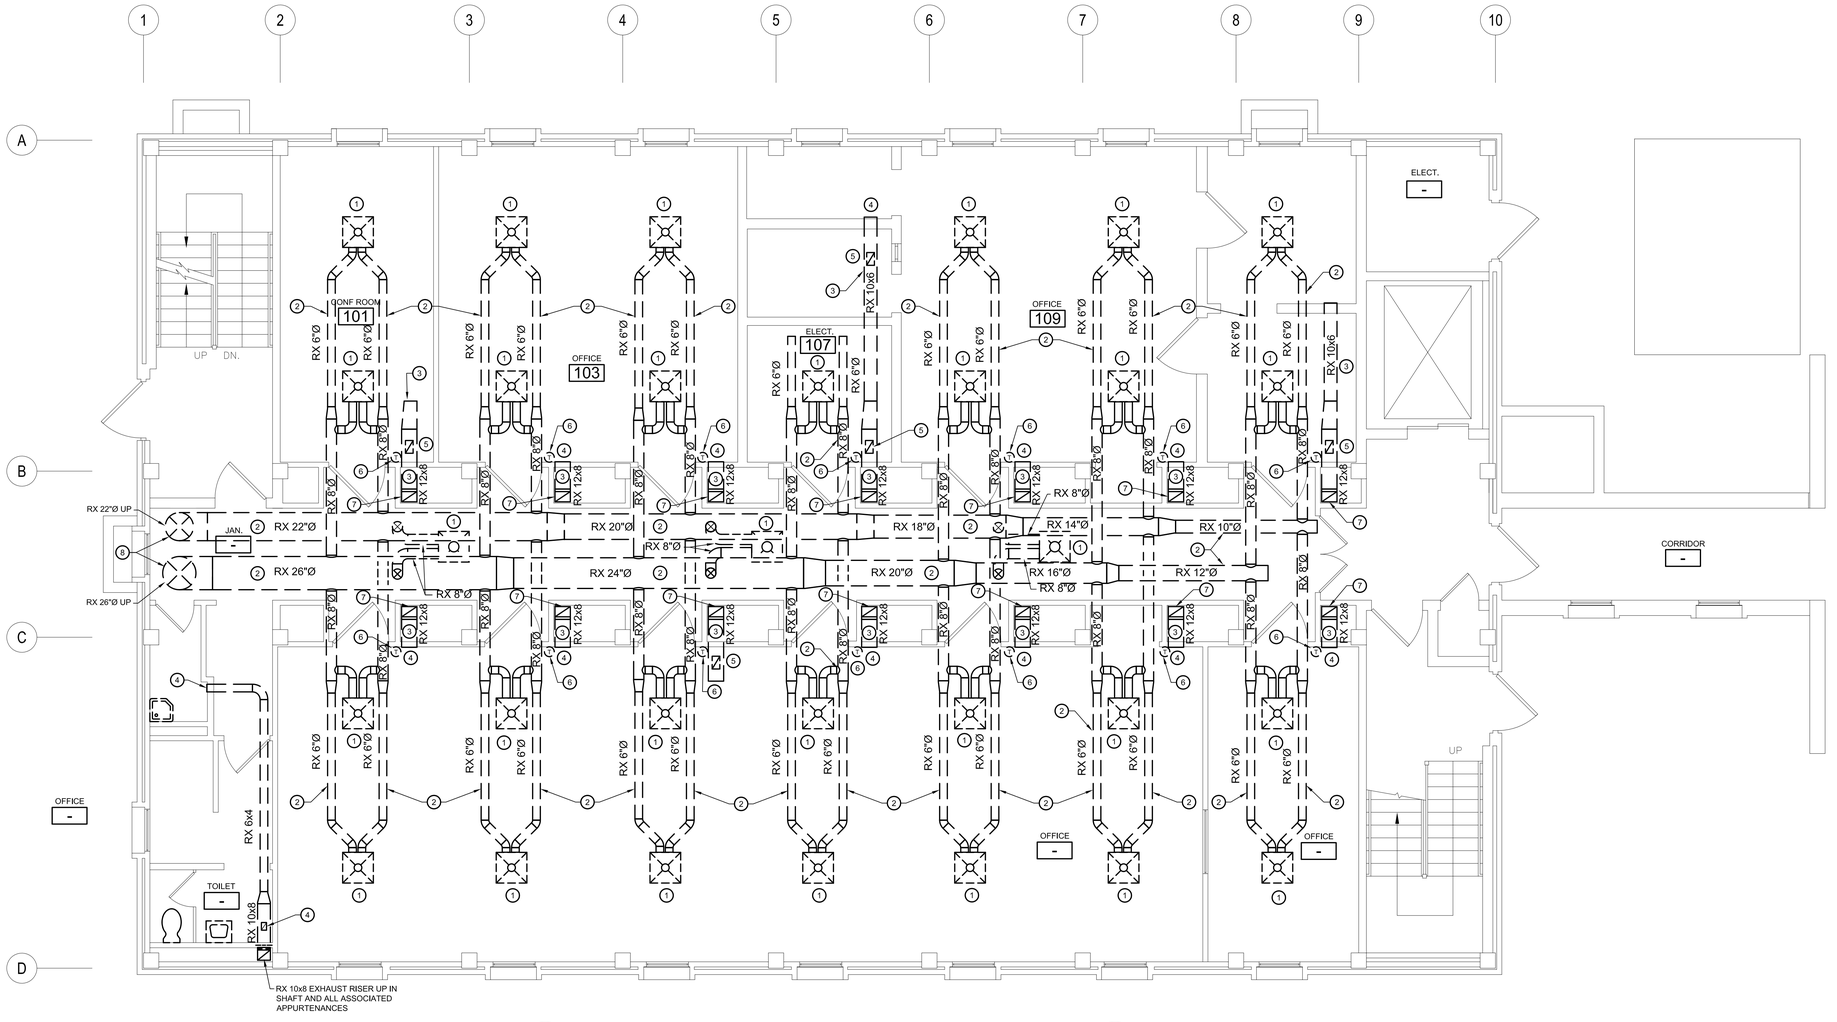

1 / 15-H2 FIRST FLOOR PLAN - DUCTWORK - DEMOLITION

SCALE: 1/4" = 1'-0"

N

GENERAL NOTES:

1. REFER TO 15-H1 FOR MECHANICAL LEGEND, ABBREVIATIONS AND GENERAL NOTES.
2. CONTRACTOR SHALL PROVIDE TEMPORARY HEATING AND COOLING TO ALL OCCUPIED SPACES DURING CONSTRUCTION.

DRAWING NOTES:

1. REMOVE EXISTING DUAL DUCT TERMINAL UNIT WITH DIFFUSER AND ALL ASSOCIATED APPURTENANCES (TYP).
2. REMOVE EXISTING SUPPLY DUCT AND ALL ASSOCIATED APPURTENANCES (TYP).
3. REMOVE EXISTING EXHAUST DUCT AND ALL ASSOCIATED APPURTENANCES (TYP).
4. REMOVE EXISTING EXHAUST REGISTER IN WALL, CEILING AND ALL ASSOCIATED APPURTENANCES. PATCH HOLE TO MATCH EXISTING FINISH AND FIRE RATING.
5. REMOVE EXISTING EXHAUST REGISTER AND ALL ASSOCIATED APPURTENANCES.
6. REMOVE EXISTING THERMOSTAT AND ALL ASSOCIATED APPURTENANCES.
7. REMOVE EXISTING EXHAUST AIR RISER AND ALL ASSOCIATED APPURTENANCES IN EXISTING SHAFT. REFER TO 15-H3 FOR CONTINUATION.
8. SEAL OPENING IN FLOOR TO MATCH EXISTING FINISH AND FIRE RATING.

Additions: | Date:

Revisions:

Consultants

BURDETTE KOEHLER MURPHY & ASSOCIATES, INC.
MECHANICAL / ELECTRICAL CONSULTING ENGINEERING
1423 CLARKVIEW ROAD, SUITE 500
BALTIMORE, MARYLAND 21209
410.323.0600 – FAX 410.377.2543

BUILDING COST CONSULTANTS
COST ESTIMATING
12917 – 30TH AVENUE
PLATTSMOUTH, NEBRASKA 68048
402.298.8260 – FAX 402.298.8290

Seal:

ARCHITECTURE
PLANNING
ENGINEERING
POLT DESIGN GROUP
1301 Enterprise Court, Suite 103–C 410.803.2141
Bel Air, Maryland 21014–1847 fax 410.838.1603
www.polt–design.com

Drawing Scale:	
Drawing Start Date:	
Drawing Finish Date	
Drawing Approved:	
Drawing Title:	FIRST FLOOR PLAN DUCTWORK – DEMOLITION
	Approved: Associate Director for Operations:
	Approved: Chief, Facilites Engineer:
	Approved: Director, Medical Center:
Project Title:	BUILDING 15 RENOVATION
Building No:	15
Checked:	JDS
Drawn:	CCH
Location:	VAMHCS MEDICAL CENTER WILMINGTON, DELAWARE
Date:	12–19–2012
Project No:	xxx–10–xxx
DRAWING NO:	15–H2
Dwg.	– Of xx

DEPARTMENT OF VETERANS AFFAIRS

BKM# 070360.060