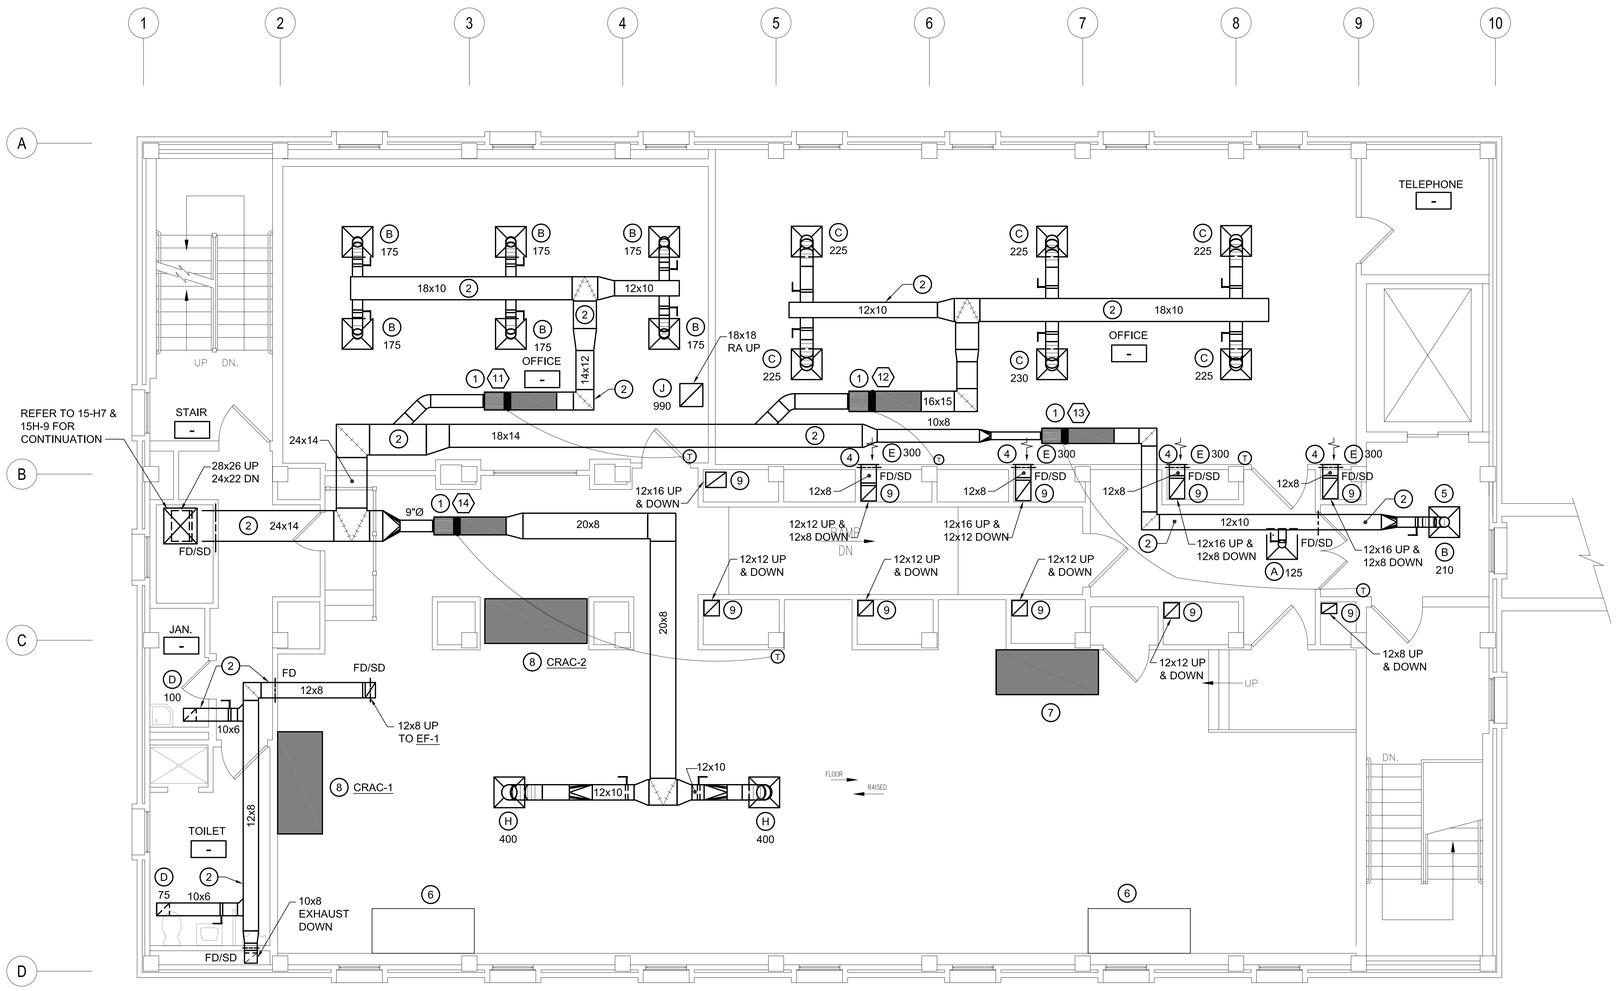

1 / 15-H8 SECOND FLOOR PLAN - DUCTWORK - NEW WORK

SCALE: 1/4" = 1'-0"

N

GENERAL NOTES:

1. REFER TO 15-H1 FOR MECHANICAL LEGEND, ABBREVIATIONS AND GENERAL NOTES.

DRAWING NOTES:

1. VARIABLE AIR VOLUME TERMINAL UNIT WITH HOT WATER REHEAT COIL MOUNTED ABOVE CEILING. REFER TO 15-H14 FOR ADDITIONAL REQUIREMENTS.
2. DUCTWORK MOUNTED ABOVE CEILING (TYPICAL).
3. NOT USED.
4. RETURN DUCT UP AND DOWN IN SHAFT WITH RETURN REGISTER AT 24" AFF.
5. NOT USED.
6. EXISTING FLOOR MOUNTED CRAC UNIT.
7. RELOCATED FLOOR MOUNTED CRAC UNIT. REFER TO DRAWING 15-H3 FOR PREVIOUS LOCATION. EXTEND EXISTING REFRIGERANT PIPING AS REQUIRED TO ROOF MOUNTED ACCU.
8. NEW FLOOR MOUNTED CRAC UNIT MOUNTED ON FLOOR STAND IN RAISED ACCESS FLOOR. REFER TO 15-H11 FOR ADDITIONAL REQUIREMENTS. CONDENSATE FLOOR STAND WITH EXISTING RAISED ACCESS FLOOR.
9. RETURN AIR RISER UP AND DOWN IN SHAFT.

Additions:	Date:
Revisions:	

Consultants

BURDETTE KOEHLER MURPHY & ASSOCIATES, INC.
MECHANICAL / ELECTRICAL CONSULTING ENGINEERING
1423 CLARKVIEW ROAD, SUITE 500
BALTIMORE, MARYLAND 21209
410.323.0600 – FAX 410.377.2543

BUILDING COST CONSULTANTS
COST ESTIMATING
12917 – 30TH AVENUE
PLATTSMOUTH, NEBRASKA 68048
402.298.8260 – FAX 402.298.8290

Seal:

ARCHITECTURE
PLANNING
ENGINEERING

POLT DESIGN GROUP
1301 Enterprise Court, Suite 103-C
Bel Air, Maryland 21014-1847
410.803.2141
fax 410.838.1603
www.polt-design.com

Drawing Scale:
Drawing Start Date:
Drawing Finish Date:
Drawing Approved:

Drawing Title: SECOND FLOOR PLAN DUCTWORK–NEW WORK

Approved: Associate Director for Operations:
Approved: Chief, Facilites Engineer:
Approved: Director, Medical Center:

Project Title: BUILDING 15 RENOVATION

Building No: 15
Checked: JDS
Drawn: DAT

Location: VAMHCS MEDICAL CENTER WILMINGTON, DELAWARE

Date: 12-19-2012
Project No: xxx-10-xxx
DRAWING NO: 15-H8
Dwg. – Of xx

DEPARTMENT OF VETERANS AFFAIRS

BKM# 070360.060