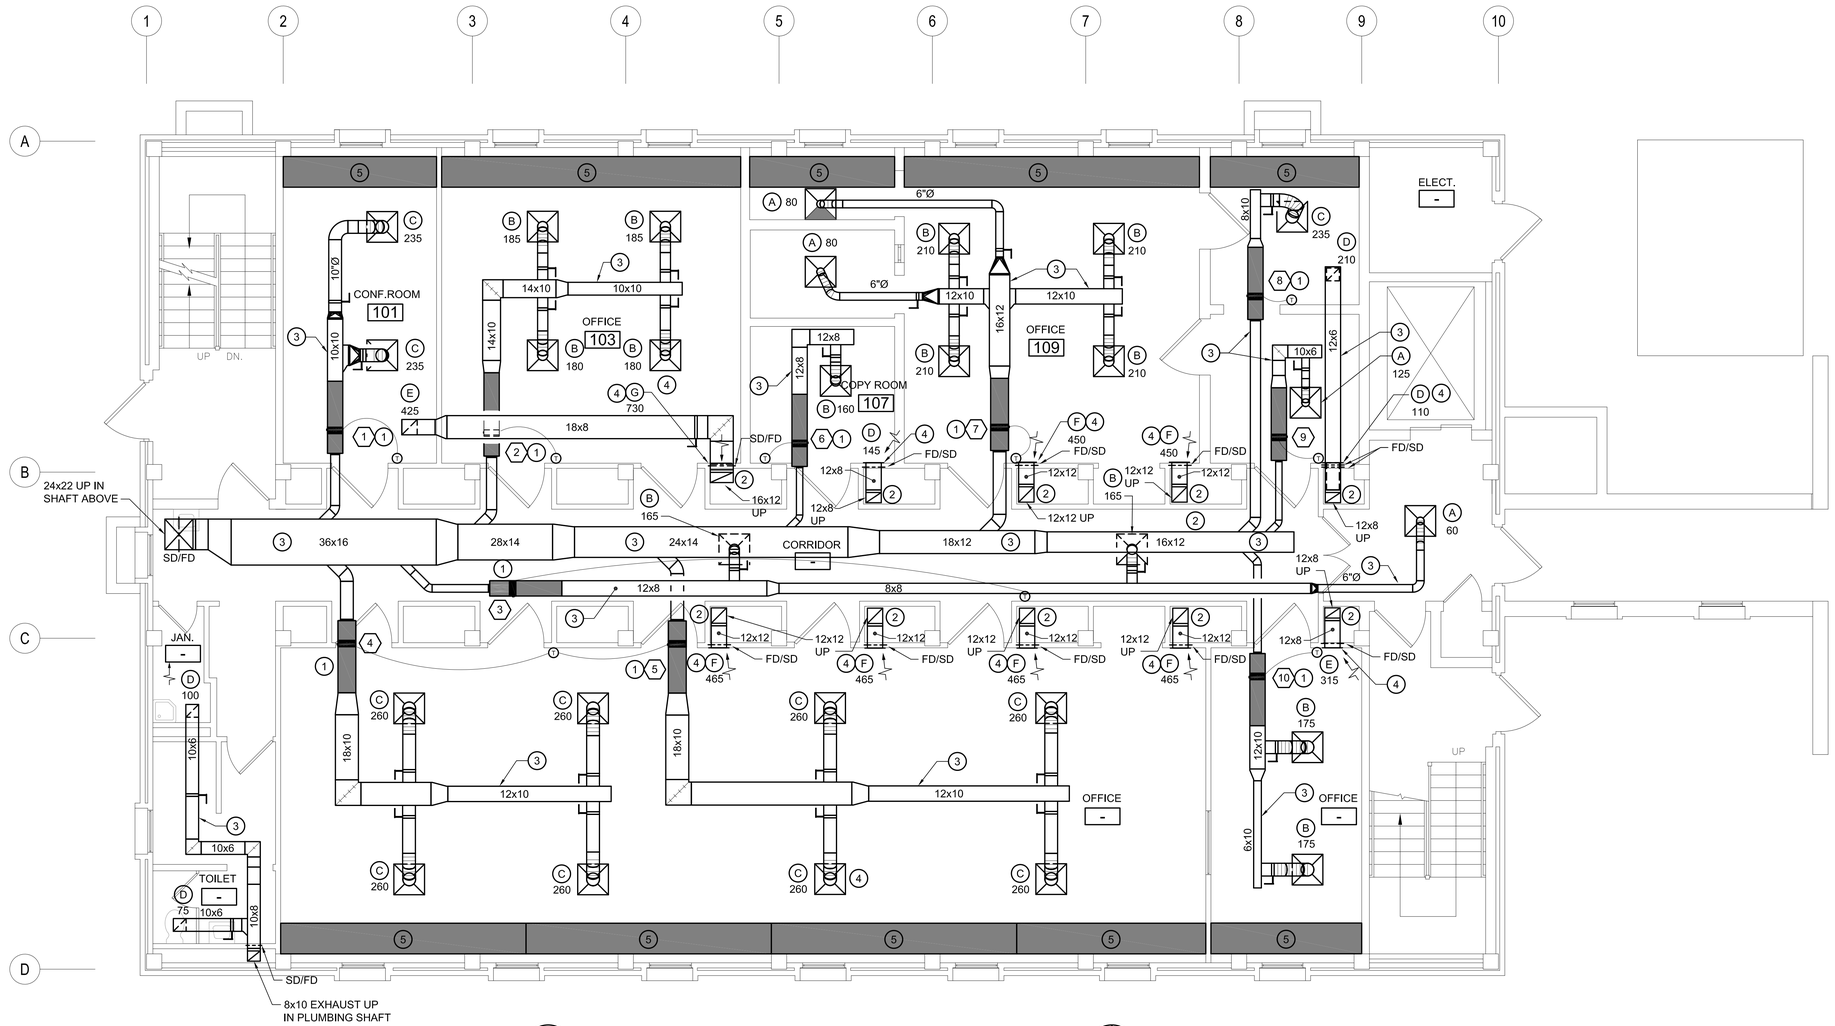

1 / 15-H7 FIRST FLOOR PLAN - DUCTWORK - NEW WORK

SCALE: 1/4" = 1'-0"

N

GENERAL NOTES:

1. REFER TO 15-H1 FOR MECHANICAL LEGEND, ABBREVIATIONS AND GENERAL NOTES.

DRAWING NOTES:

1. VARIABLE AIR VOLUME TERMINAL UNIT WITH HOT WATER REHEAT COIL MOUNTED ABOVE CEILING. REFER TO 15-H13 FOR ADDITIONAL REQUIREMENTS.
2. RETURN DUCT FROM SECOND FLOOR IN SHAFT.
3. DUCTWORK MOUNTED ABOVE CEILING (TYP).
4. RETURN AIR REGISTER MOUNTED 24"AFF IN SHAFT WALL.
5. HOT WATER RADIANT HEATING PANEL. REFER TO 15-H10 FOR ADDITIONAL REQUIREMENTS.

Additions:	Date:
Revisions:	

Consultants

BURDETTE KOEHLER MURPHY & ASSOCIATES, INC.
MECHANICAL / ELECTRICAL CONSULTING ENGINEERING
1423 CLARKVIEW ROAD, SUITE 500
BALTIMORE, MARYLAND 21209
410.323.0600 – FAX 410.377.2543

BUILDING COST CONSULTANTS
COST ESTIMATING
12917 – 30TH AVENUE
PLATTSMOUTH, NEBRASKA 68048
402.298.8260 – FAX 402.298.8290

Seal:

ARCHITECTURE
PLANNING
ENGINEERING
POLT DESIGN GROUP
1301 Enterprise Court, Suite 103-C
Bel Air, Maryland 21014-1847
410.803.2141
fax 410.838.1603
www.polt-design.com

Drawing Scale:
Drawing Start Date:
Drawing Finish Date:
Drawing Approved:

Drawing Title: FIRST FLOOR PLAN DUCTWORK – NEW WORK
Approved: Associate Director for Operations:
Approved: Chief, Facilites Engineer:
Approved: Director, Medical Center:

Project Title: BUILDING 15 RENOVATION
Building No: 15
Checked: JDS
Drawn: DAT
Location: VAMHCS MEDICAL CENTER WILMINGTON, DELAWARE

Date: 12-19-2012
Project No: xxx-10-xxx
DRAWING NO: 15-H7
Dwg. – Of xx

DEPARTMENT OF VETERANS AFFAIRS

BKM# 070360.060