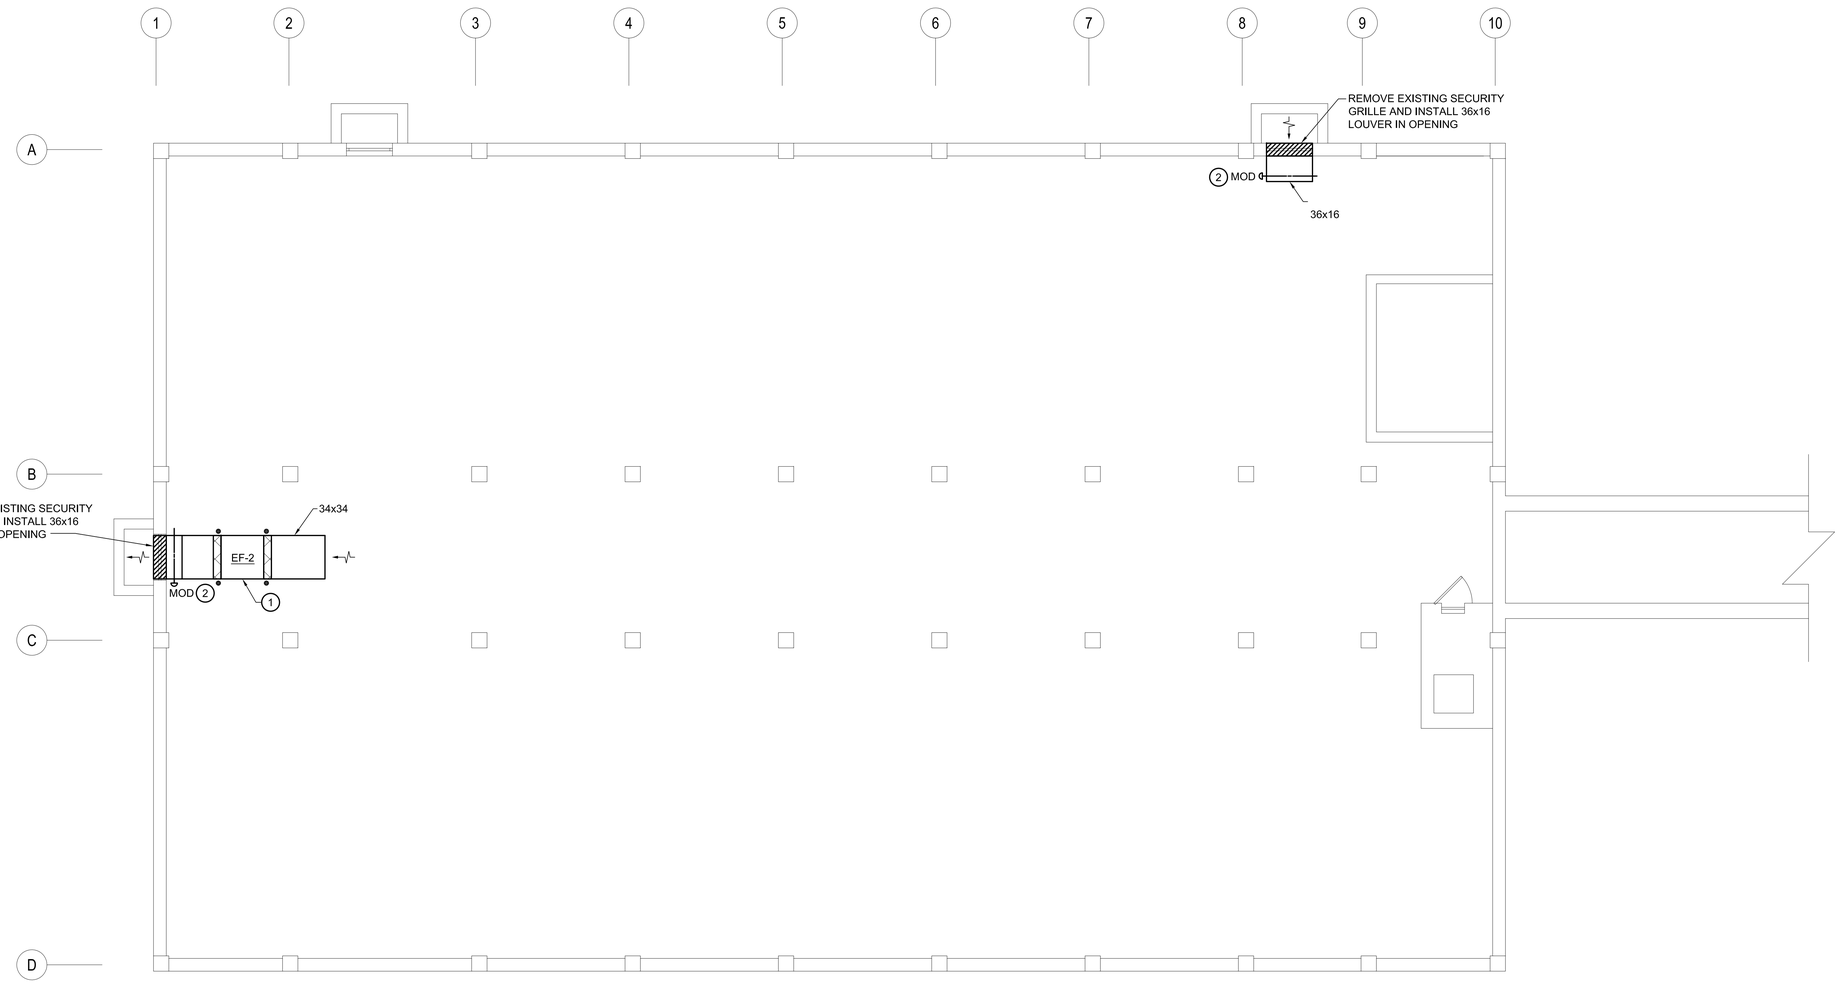

1 / 15-H6 CRAWL SPACE - MECHANICAL - DEMOLITION & NEW WORK

SCALE: 1/4" = 1'-0"

N

GENERAL NOTES:

1. REFER TO 15-H1 FOR MECHANICAL LEGEND, ABBREVIATIONS AND GENERAL NOTES.

DRAWING NOTES:

1. EXHAUST FAN SUSPENDED FROM STRUCTURE WITH VIBRATION ISOLATORS.
2. INTERLOCK MOD WITH EF-2.

Additions: | *Date:*

Revisions:

Consultants

BURDETTE KOEHLER MURPHY & ASSOCIATES, INC.
MECHANICAL / ELECTRICAL CONSULTING ENGINEERING
1423 CLARKVIEW ROAD, SUITE 500
BALTIMORE, MARYLAND 21209
410.323.0600 – FAX 410.377.2543

BUILDING COST CONSULTANTS
COST ESTIMATING
12917 – 30TH AVENUE
PLATTSMOUTH, NEBRASKA 68048
402.298.8260 – FAX 402.298.8290

Seal:

ARCHITECTURE
PLANNING
ENGINEERING
POLT DESIGN GROUP
1301 Enterprise Court, Suite 103-C 410.803.2141
Bel Air, Maryland 21014-1847 fax 410.838.1603
www.polt-design.com

Drawing Scale:
Drawing Start Date:
Drawing Finish Date:
Drawing Approved:

Drawing Title: CRAWL SPACE – MECHANICAL DEMOLITION & NEW WORK
Approved: Associate Director for Operations:
Approved: Chief, Facilites Engineer:
Approved: Director, Medical Center:

Project Title: BUILDING 15 RENOVATION
Building No: 15
Checked: JDS
Drawn: REF
Location: VAMHCS MEDICAL CENTER WILMINGTON, DELAWARE

Date: 12-19-2012
Project No: xxx-10-xxx
DRAWING NO: 15-H6
Dwg. – Of xx

DEPARTMENT OF VETERANS AFFAIRS

BKM# 070360.060