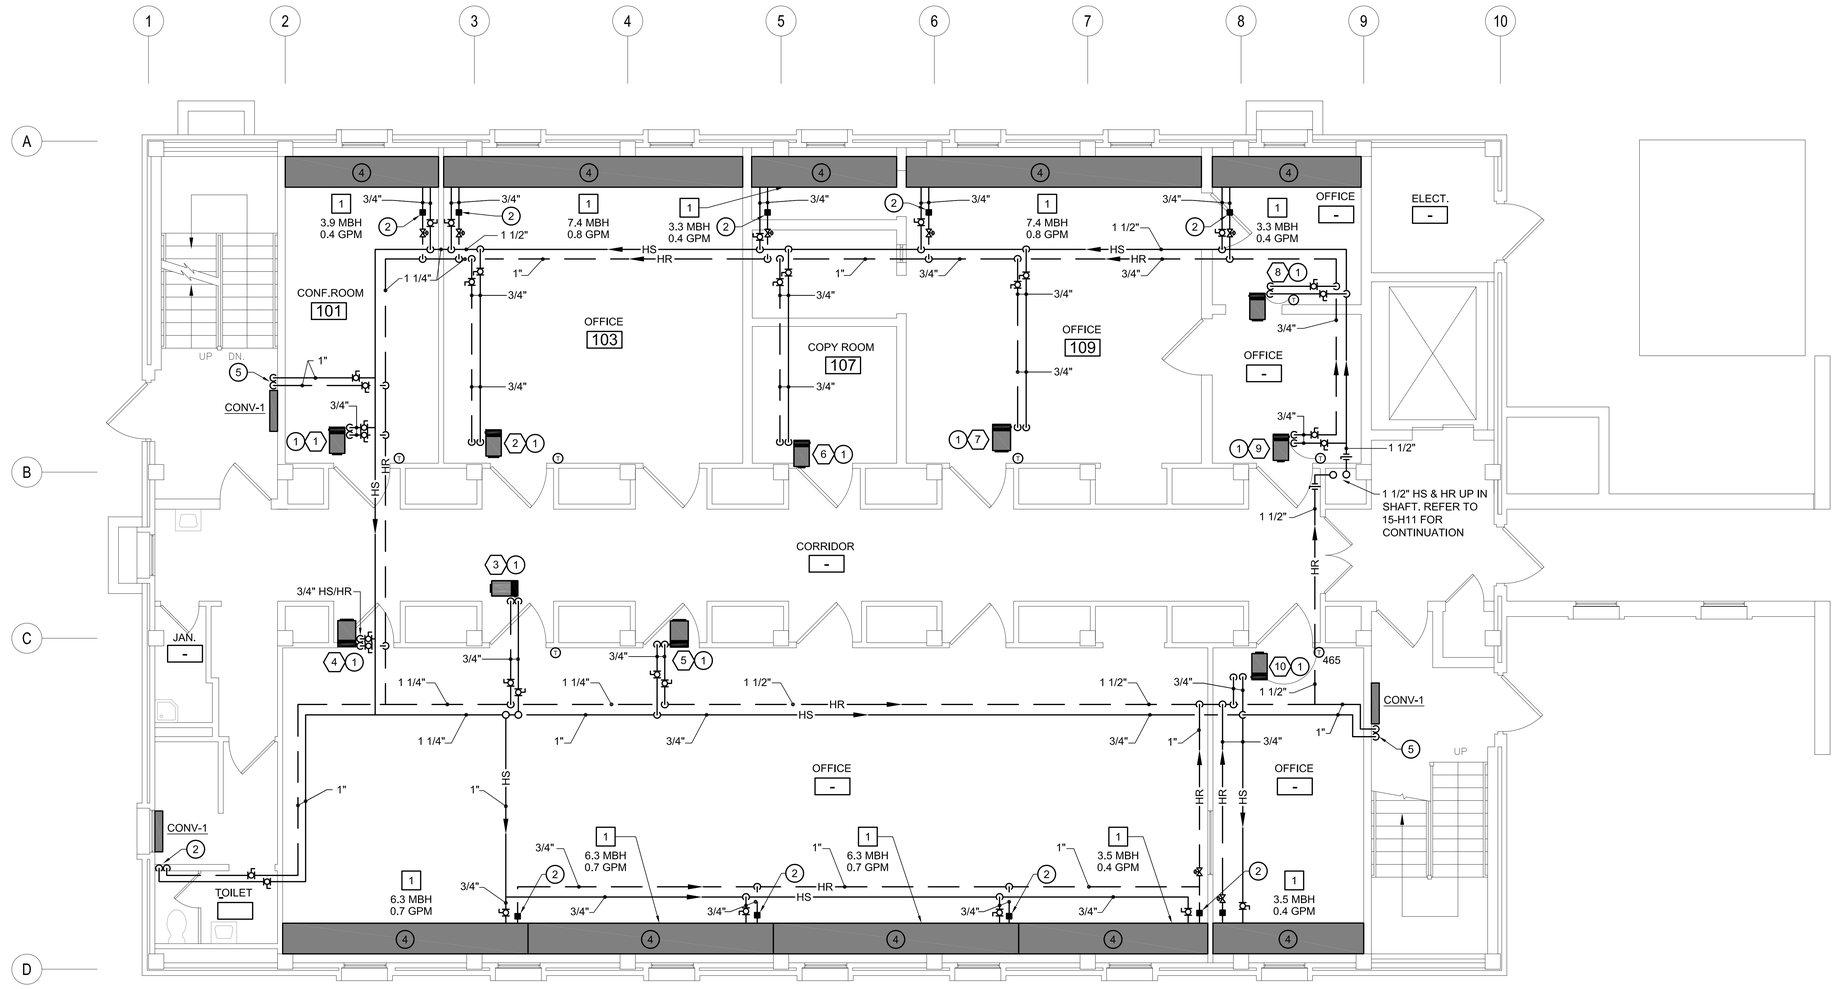


## 1 / 15-H10 FIRST FLOOR PLAN - HVAC PIPING - NEW WORK

SCALE: 1/4" = 1'-0"

N

### GENERAL NOTES:

1. REFER TO 15-H1 FOR MECHANICAL LEGEND, ABBREVIATIONS AND GENERAL NOTES.
2. CONTRACTOR SHALL PROVIDE TEMPORARY HEATING AND COOLING TO ALL OCCUPIED SPACES DURING CONSTRUCTION.

### DRAWING NOTES:

1. VARIABLE AIR VOLUME TERMINAL UNIT WITH HOT WATER REHEAT COIL MOUNTED ABOVE CEILING. REFER TO 15-H14 FOR ADDITIONAL INFORMATION.
2. EXTEND 1" HS AND HR DOWN IN WALL AND CONNECT TO CONV-1.
3. VENTURI STYLE BALANCING VALVE MOUNTED ABOVE CEILING.
4. HOT WATER RADIANT HEATING PANEL MOUNTED IN CEILING. REFER TO RADIANT HEATING PANEL PIPING DETAIL FOR ADDITIONAL INFORMATION.
5. EXTEND AND CONNECT 1" HS AND HR TO CONV-1.

| Additions: | Date: |
|---|---|
| | |
| Revisions: | |

Consultants

BURDETTE KOEHLER MURPHY & ASSOCIATES, INC.
MECHANICAL / ELECTRICAL CONSULTING ENGINEERING
1423 CLARKVIEW ROAD, SUITE 500
BALTIMORE, MARYLAND 21209
410.323.0600 – FAX 410.377.2543

BUILDING COST CONSULTANTS
COST ESTIMATING
12917 – 30TH AVENUE
PLATTSMOUTH, NEBRASKA 68048
402.298.8260 – FAX 402.298.8290

Seal:

ARCHITECTURE
PLANNING
ENGINEERING

POLT DESIGN GROUP
1301 Enterprise Court, Suite 103-C
Bel Air, Maryland 21014-1847
410.803.2141
fax 410.836.1603
www.polt-design.com

Drawing Scale:

Drawing Start Date:

Drawing Finish Date:

Drawing Approved:

Drawing Title: FIRST FLOOR PLAN HVAC PIPING – NEW WORK

Approved: Associate Director for Operations:

Approved: Chief, Facilites Engineer:

Approved: Director, Medical Center:

Project Title: BUILDING 15 RENOVATION

Building No: 15

Checked: JDS

Drawn: DAT

Location: VAMHCS MEDICAL CENTER WILMINGTON, DELAWARE

Date: 12-19-2012

Project No: xxx-10-xxx

DRAWING NO: 15-H10

Dwg. – Of xx

DEPARTMENT OF VETERANS AFFAIRS

BKM# 070360.060