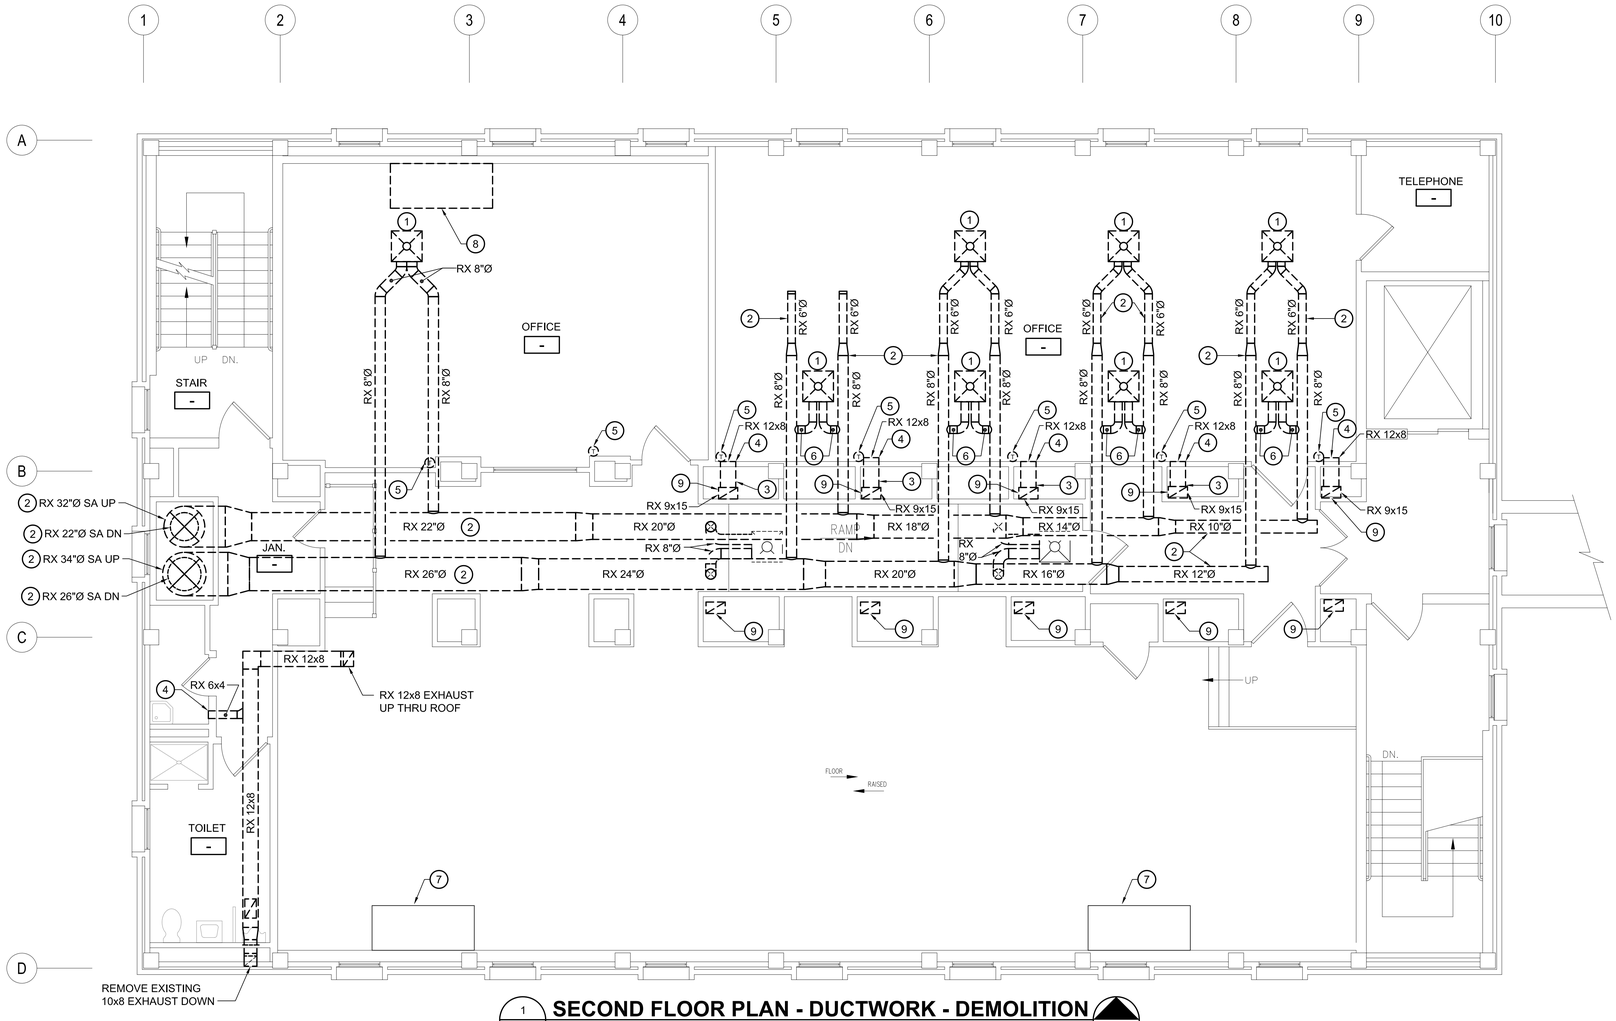

1 / 15-H3 SECOND FLOOR PLAN - DUCTWORK - DEMOLITION

SCALE: 1/4" = 1'-0"

N

GENERAL NOTES:

1. REFER TO 15-H1 FOR MECHANICAL LEGEND, ABBREVIATIONS AND GENERAL NOTES.
2. CONTRACTOR SHALL PROVIDE TEMPORARY HEATING AND COOLING TO ALL OCCUPIED SPACES DURING CONSTRUCTION.

DRAWING NOTES:

1. REMOVE EXISTING DUAL DUCT TERMINAL UNIT WITH DIFFUSER MOUNTED ABOVE CEILING AND ALL ASSOCIATED APPURTENANCES (TYP).
2. REMOVE EXISTING SUPPLY DUCT ABOVE CEILING AND ALL ASSOCIATED APPURTENANCES (TYP).
3. REMOVE EXISTING EXHAUST DUCT ABOVE CEILING AND ALL ASSOCIATED APPURTENANCES (TYP).
4. REMOVE EXISTING EXHAUST REGISTER IN WALL/CELLING AND ALL ASSOCIATED APPURTENANCES. PATCH HOLE TO MATCH EXISTING FINISH AND FIRE RATING.
5. REMOVE EXISTING THERMOSTAT AND ALL ASSOCIATED APPURTENANCES.
6. REMOVE EXISTING 6"Ø DUCT ABOVE CEILING AND ALL ASSOCIATED APPURTENANCES.
7. EXISTING FLOOR MOUNTED CRAC UNIT TO REMAIN.
8. REMOVE AND RELOCATED EXISTING FLOOR MOUNTED CRAC UNIT. REFER TO DRAWINGS 15-H7 FOR NEW LOCATION. PATCH EXISTING OPENING IN FLOOR TO MATCH EXISTING FINISH AND FIRE RATING.
9. REMOVE EXISTING 9x15 EXHAUST RISER AND ALL ASSOCIATED APPURTENANCES IN SHAFT. SEAL OPENING TO MATCH EXISTING FINISH AND FIRE RATING.

Additions:	Date:
Revisions:	

Consultants

Seal:

ARCHITECTURE
PLANNING
ENGINEERING
POLT DESIGN GROUP
1301 Enterprise Court, Suite 103-C
Bel Air, Maryland 21014-1847
410.803.2141
fax 410.838.1603
www.polt-design.com

Drawing Scale:

Drawing Start Date:

Drawing Finish Date:

Drawing Approved:

Drawing Title: SECOND FLOOR PLAN DUCTWORK – DEMOLITION

Approved: Associate Director for Operations:

Approved: Chief, Facilites Engineer:

Approved: Director, Medical Center:

Project Title: BUILDING 15 RENOVATION

Building No: 15

Checked: JDS

Drawn: CCH

Location: VAMHCS MEDICAL CENTER WILMINGTON, DELAWARE

Date: 12-19-2012

Project No: xxx-10-xxx

DRAWING NO: 15-H3

Dwg. – Of xx

DEPARTMENT OF VETERANS AFFAIRS

BKM# 070360.060