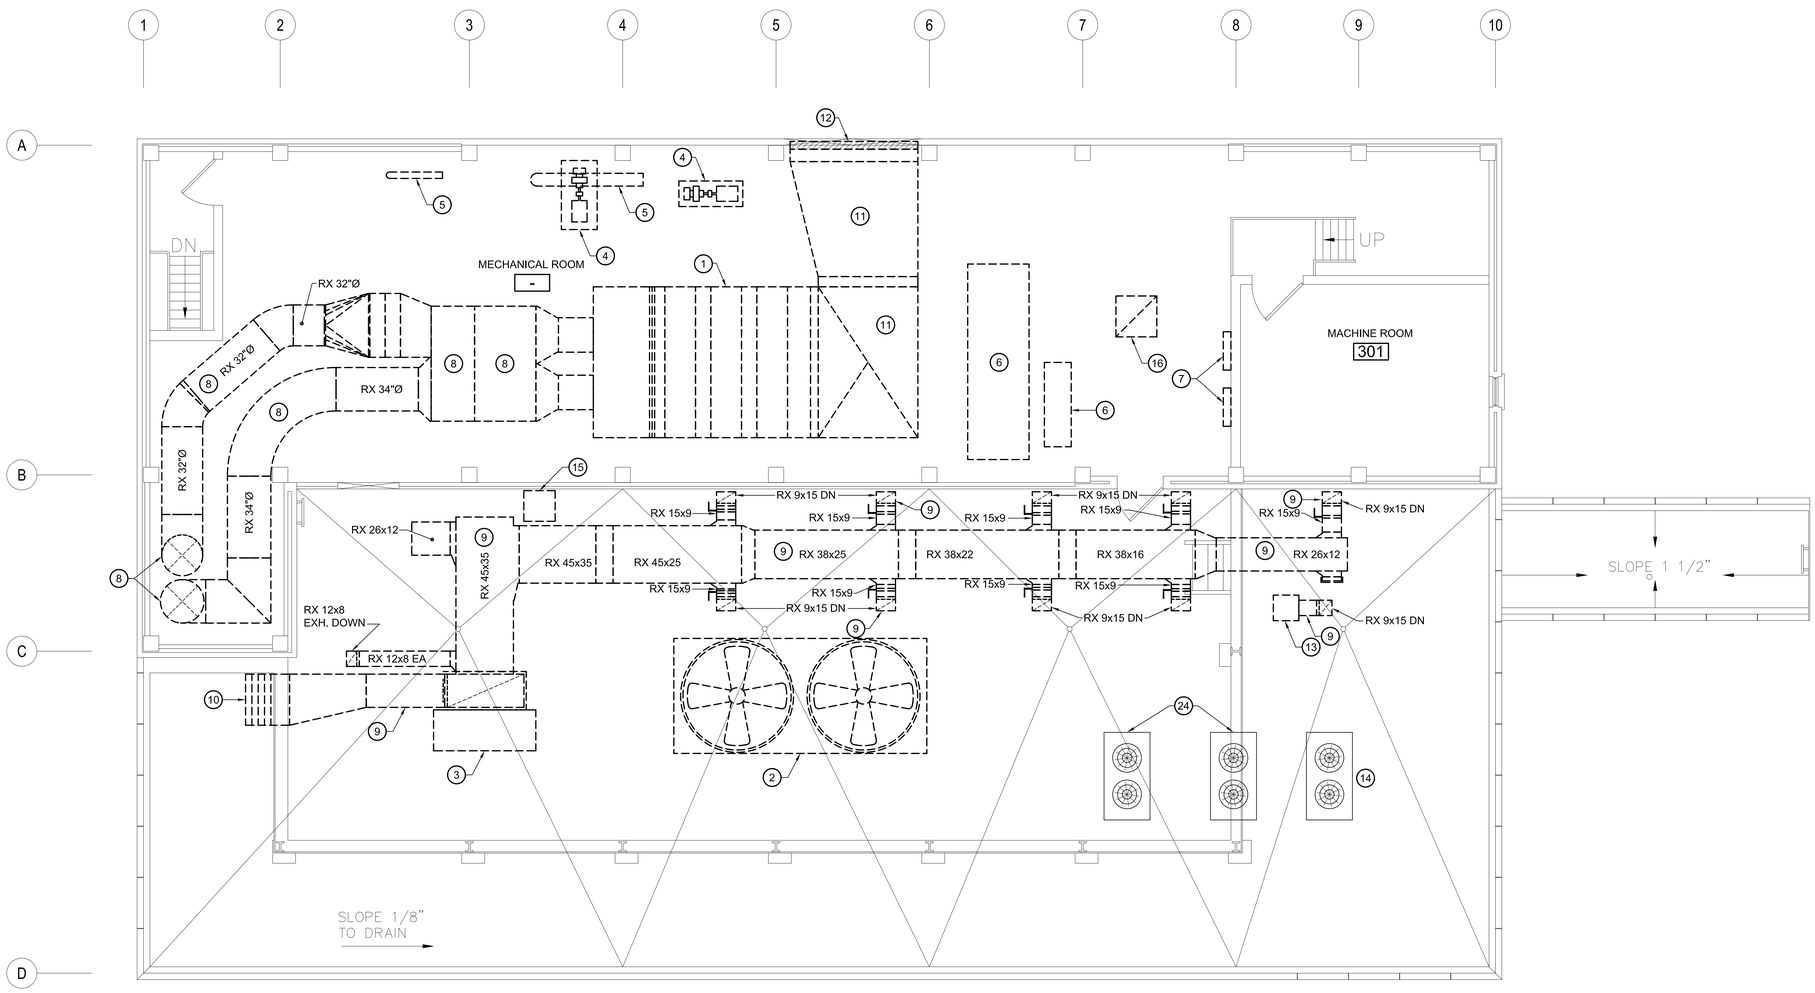

1 / 15-H4 ROOF & MECHANICAL ROOM PLAN - DUCTWORK - DEMOLITION

SCALE: 1/4" = 1'-0"

N

GENERAL NOTES:

1. REFER TO 15-H1 FOR MECHANICAL LEGEND, ABBREVIATIONS AND GENERAL NOTES.

DRAWING NOTES:

1. REMOVE EXISTING AIR HANDLING UNIT, CONCRETE HOUSEKEEPING PAD AND ALL ASSOCIATED APPURTENANCES.
2. REMOVE EXISTING CONDENSING UNIT AND ALL ASSOCIATED APPURTENANCES.
3. REMOVE EXISTING EXHAUST FAN, STEEL DUNNAGE AND ALL ASSOCIATED APPURTENANCES.
4. REMOVE EXISTING PUMP, INERTIA BASE, CONCRETE HOUSEKEEPING PAD AND ALL ASSOCIATED APPURTENANCES.
5. REMOVE EXISTING STEAM CONVERTER AND ALL ASSOCIATED APPURTENANCES.
6. REMOVE EXISTING CHILLER, HOUSEKEEPING PAD AND ALL ASSOCIATED APPURTENANCES.
7. REMOVE EXISTING STEAM PRESSURE REDUCING STATION AND ALL ASSOCIATED APPURTENANCES.
8. REMOVE EXISTING SUPPLY DUCT AND ALL ASSOCIATED APPURTENANCES (TYP). PATCH EXISTING OPENINGS IN FLOOR TO MATCH EXISTING FINISH AND FIRE RATING.
9. REMOVE EXISTING ROOF MOUNTED EXHAUST DUCT AND ALL ASSOCIATED APPURTENANCES (TYP).
10. REMOVE EXISTING ENERGY RECOVERY COIL AND ALL ASSOCIATED APPURTENANCES.
11. REMOVE EXISTING OUTSIDE AIR DUCT AND ALL ASSOCIATED APPURTENANCES.
12. REMOVE EXISTING OUTSIDE AIR LOUVER AND ALL ASSOCIATED APPURTENANCES.
13. REMOVE EXISTING RELIEF AIR DUCT UP THROUGH ROOF AND ALL ASSOCIATED APPURTENANCES.
14. EXISTING DATA ROOM REMOTE AIR COOLED CONDENSING UNIT MOUNTED ON ROOF TO REMAIN.
15. REMOVE EXISTING ABANDONED EXHAUST FAN MOUNTED ON ROOF AND ALL ASSOCIATED APPURTENANCES.
16. REMOVE EXISTING EXHAUST FAN EF-2 MOUNTED ON ROOF AND ALL ASSOCIATED APPURTENANCES.

Additions:	Date:
Revisions:	

Consultants

BURDETTE KOEHLER MURPHY & ASSOCIATES, INC.
MECHANICAL / ELECTRICAL CONSULTING ENGINEERING
1423 CLARKVIEW ROAD, SUITE 500
BALTIMORE, MARYLAND 21209
410.323.0600 – FAX 410.377.2543

BUILDING COST CONSULTANTS
COST ESTIMATING
12917 – 30TH AVENUE
PLATTSMOUTH, NEBRASKA 68048
402.298.8260 – FAX 402.298.8290

Seal:

ARCHITECTURE
PLANNING
ENGINEERING
POLT DESIGN GROUP
1301 Enterprise Court, Suite 103–C 410.803.2141
Bel Air, Maryland 21014–1847 fax 410.838.1603
www.polt–design.com

Drawing Scale:	
Drawing Start Date:	
Drawing Finish Date:	
Drawing Approved:	

Drawing Title: ROOF & MECHANICAL ROOM PLAN DUCTWORK–DEMOLITION

Approved: Associate Director for Operations:

Approved: Chief, Facilites Engineer:

Approved: Director, Medical Center:

Project Title: BUILDING 15 RENOVATION

Building No:	Checked:	Drawn:
15	JDS	CCH

Location: VAMHCS MEDICAL CENTER WILMINGTON, DELAWARE

Date: 12–19–2012

Project No: xxx–10–xxx

DRAWING NO: 15–H4

Dwg. – Of xx

DEPARTMENT OF VETERANS AFFAIRS

BKM# 070360.060