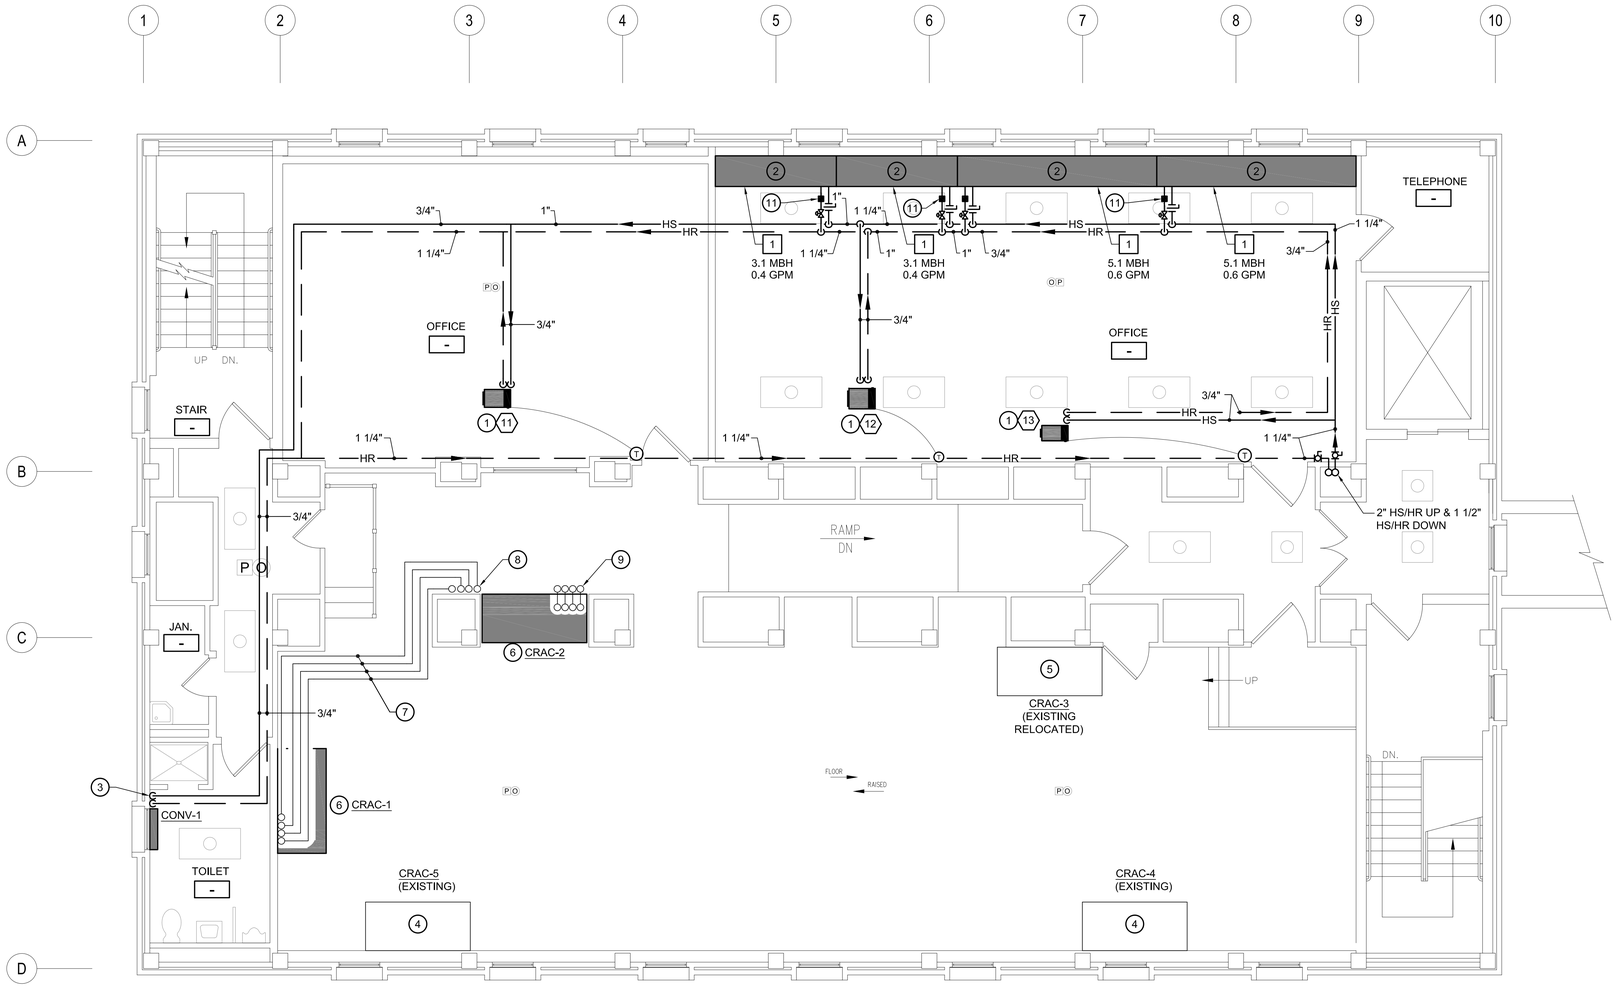

1 / 15-H11 SECOND FLOOR PLAN - PIPING - NEW WORK

SCALE: 1/4" = 1'-0"

N

GENERAL NOTES:

1. REFER TO 15-H1 FOR MECHANICAL LEGEND, ABBREVIATIONS AND GENERAL NOTES.

DRAWING NOTES:

1. VARIABLE AIR VOLUME TERMINAL UNIT WITH HOT WATER REHEAT COIL MOUNTED ABOVE CEILING. REFER TO 15-H14 FOR ADDITIONAL INFORMATION.
2. HOT WATER RADIANT HEATING PANEL MOUNTED IN CEILING. REFER TO RADIANT HEATING PANEL PIPING DETAIL FOR ADDITIONAL INFORMATION.
3. EXTEND AND CONNECT 3/4" HS AND HR TO CONVECTOR (CONV-1).
4. EXISTING COMPUTER ROOM AIR CONDITIONING UNIT (CRAC).
5. EXISTING COMPUTER ROOM AIR CONDITIONING UNIT (CRAC) ON FLOOR STAND. EXTEND AND CONNECT REFRIGERANT PIPING TO ASSOCIATED ACCU.
6. NEW CRAC UNIT MOUNTED ON FLOOR STAND IN RAISED ACCESS FLOOR. COORDINATE FLOOR STAND WITH EXISTING RAISED ACCESS FLOOR DEPTH.
7. REFRIGERANT PIPING ROUTED IN RAISED ACCESS FLOOR.
8. EXTEND AND CONNECT REFRIGERANT PIPING UP TO ACCU-1.
9. EXTEND AND CONNECT REFRIGERANT PIPING UP TO ACCU-2.
10. VENTURI STYLE BALANCING VALVE MOUNTED ABOVE CEILING.

Additions:	Date:
Revisions:	

Consultants

BURDETTE KOEHLER MURPHY & ASSOCIATES, INC.
MECHANICAL / ELECTRICAL CONSULTING ENGINEERING
1423 CLARKVIEW ROAD, SUITE 500
BALTIMORE, MARYLAND 21209
410.323.0600 – FAX 410.377.2543

BUILDING COST CONSULTANTS
COST ESTIMATING
12917 – 30TH AVENUE
PLATTSMOUTH, NEBRASKA 68048
402.298.8260 – FAX 402.298.8290

Seal:

ARCHITECTURE PLANNING ENGINEERING
POLT DESIGN GROUP
1301 Enterprise Court, Suite 103-C
Bel Air, Maryland 21014-1847
410.803.2141
fax 410.838.1603
www.polt-design.com

Drawing Scale:
Drawing Start Date:
Drawing Finish Date:
Drawing Approved:

Drawing Title: SECOND FLOOR PLAN PIPING-NEW WORK

Approved: Associate Director for Operations:
Approved: Chief, Facilites Engineer:
Approved: Director, Medical Center:

Project Title: BUILDING 15 RENOVATION

Building No: 15
Checked: JDS
Drawn: LMA
Location: VAMHCS MEDICAL CENTER WILMINGTON, DELAWARE

Date: 12-19-2012
Project No: xxx-10-xxx
DRAWING NO: 15-H11
Dwg. – Of xx

DEPARTMENT OF VETERANS AFFAIRS

BKM# 070360.060