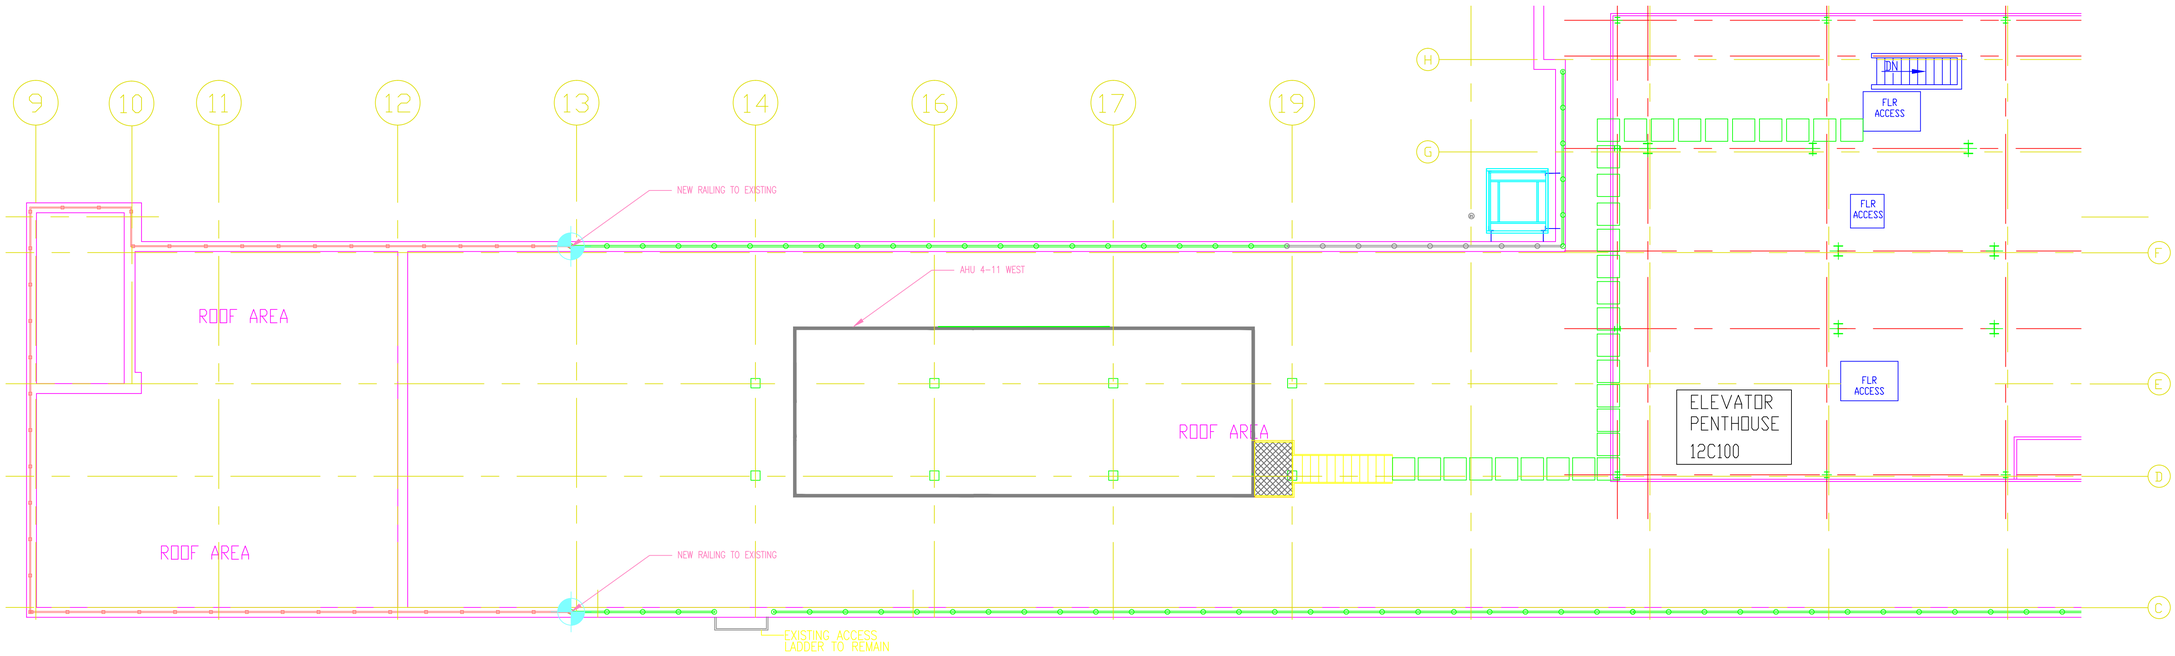

PARTIAL WEST ROOF FLOOR PLAN - NEW ROOF PLAN

SCALE: 1/8" = 1'-0"

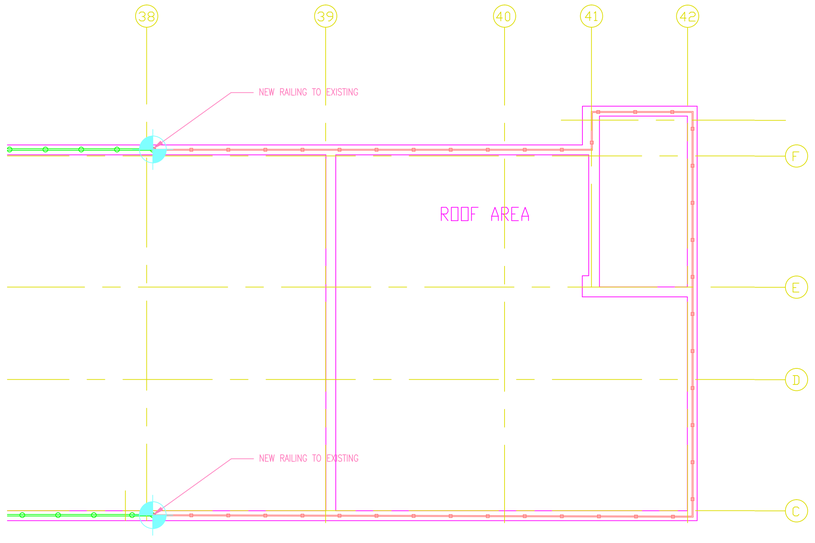

PARTIAL EAST ROOF FLOOR PLAN - NEW FLOOR PLAN

SCALE: 1/8" = 1'-0"

GENERAL NOTES

1. NEW ROOF TO MATCH EXISTING.
2. NEW RAILING ON THE WEST ROOF TO TIE INTO EXISTING AT COLUMN LINE 13. NEW RAILING ON THE EAST ROOF TO TIE INTO EXISTING AT COLUMN LINE38. DEMO EXISTING RAILING THAT RUNS PARALLEL TO COLUMN LINES 13 AND 38. NEW RAILING TO MATCH EXISTING.

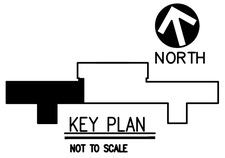

KEY PLAN

NOT TO SCALE

LEVEL 1 DESIGN

NOT FOR CONSTRUCTION

REVISIONS:	DATE

VAPHCS – UD
University Drive
Pittsburgh, PA 15240

APPROVED: DIRECTOR	APPROVED: VP, FACILITIES MANAGEMENT
APPROVED: ASSOCIATE DIRECTOR	APPROVED: CHEIF, PROJECTS SECTION
APPROVED: CHIEF OF STAFF	APPROVED: PROJECT ENGINEER
RESERVED	

DRAWING TITLE: NEW ROOF PLAN		PROJECT TITLE: RENOVATE 11 WEST		
PROJECT NO.: RESERVED	CONTRACT NO.: RESERVED	DESIGNED BY: HHH	DRAWN BY: HHH	CHECKED BY: RESERVED
BUILDING NO.: RESERVED	AUTOCAD FILE NAME: N:\Projects\VA University Drive 08047 4 East SICU\Drawings\08047 LS-1.dwg	LOCATION: VAMC UNIVERSITY DR. PITTSBURGH, PA		

DATE: 8/27/2012

SCALE: 1/8" = 1'-0"

DRAWING NO.: AS-4

DEPARTMENT OF VETERANS AFFAIRS