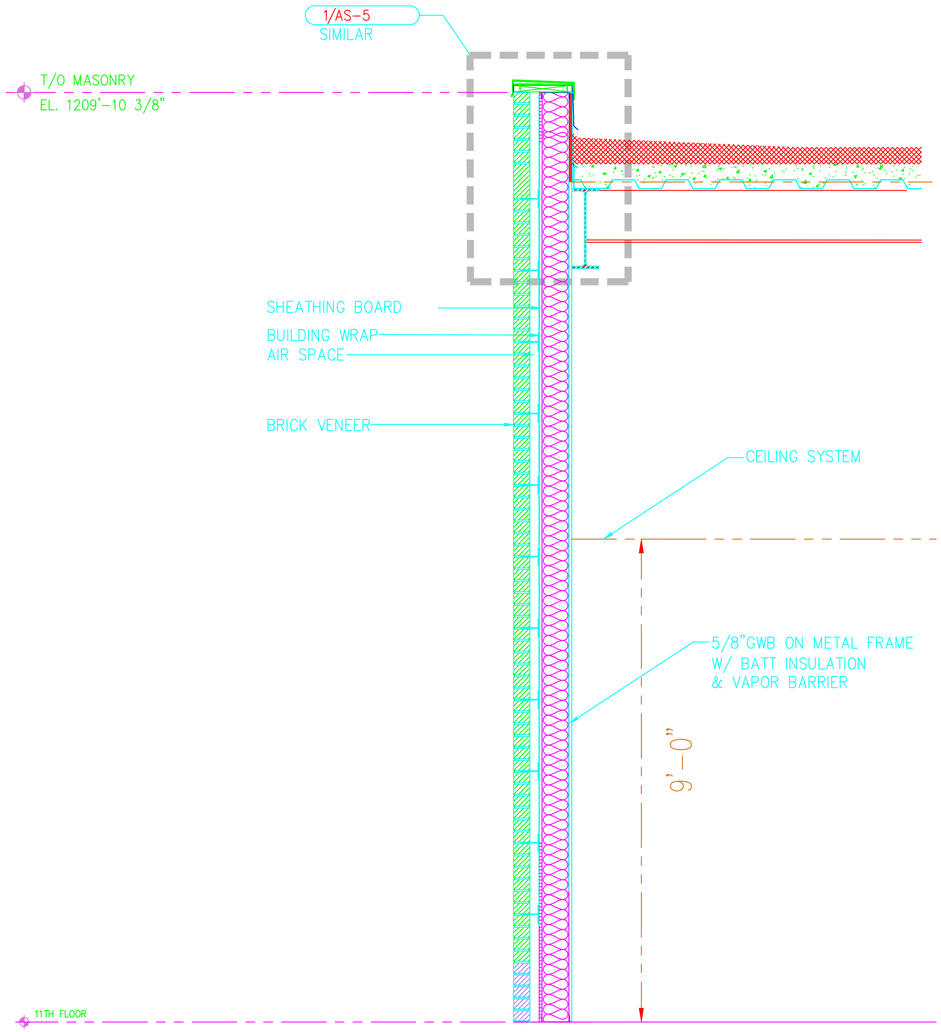

1 WALL SECTION
SCALE: 3/4"=1'-0"

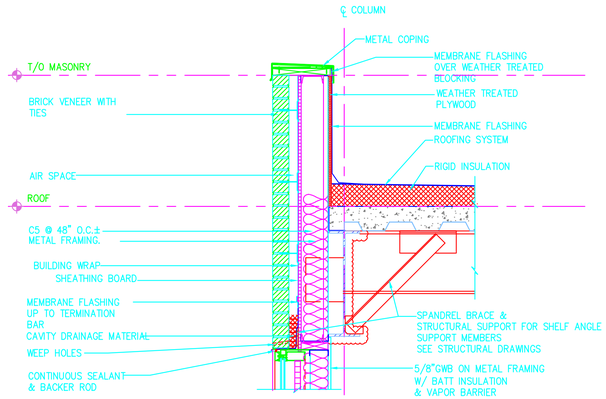

1 DETAIL
SCALE: 3/4"=1'-0"

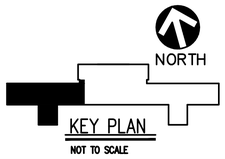

LEVEL 1 DESIGN
NOT FOR CONSTRUCTION

REVISIONS:	DATE

VAPHCS – UD
University Drive
Pittsburgh, PA 15240

APPROVED: DIRECTOR	APPROVED: VP, FACILITIES MANAGEMENT
APPROVED: ASSOCIATE DIRECTOR	APPROVED: CHEIF, PROJECTS SECTION
APPROVED: CHIEF OF STAFF	APPROVED: PROJECT ENGINEER
RESERVED	

DRAWING TITLE: WALL SECTIONS

PROJECT TITLE: RENOVATE 11 WEST

PROJECT NO.	CONTRACT NO.	DESIGNED BY:	DRAWN BY:	CHECKED BY:
RESERVED	RESERVED	HHH	HHH	RESERVED
BUILDING NO. RESERVED	AUTOCAD FILE NAME: N:\Projects\VA University Drive 08047 & East 5K3\\Drawings\08047 15-1.dwg	LOCATION: VAMC UNIVERSITY DR. PITTSBURGH, PA		

DATE: 8/27/2012
SCALE: 3/4" = 1'-0"
DRAWING NO. AS-8

DEPARTMENT OF VETERANS AFFAIRS