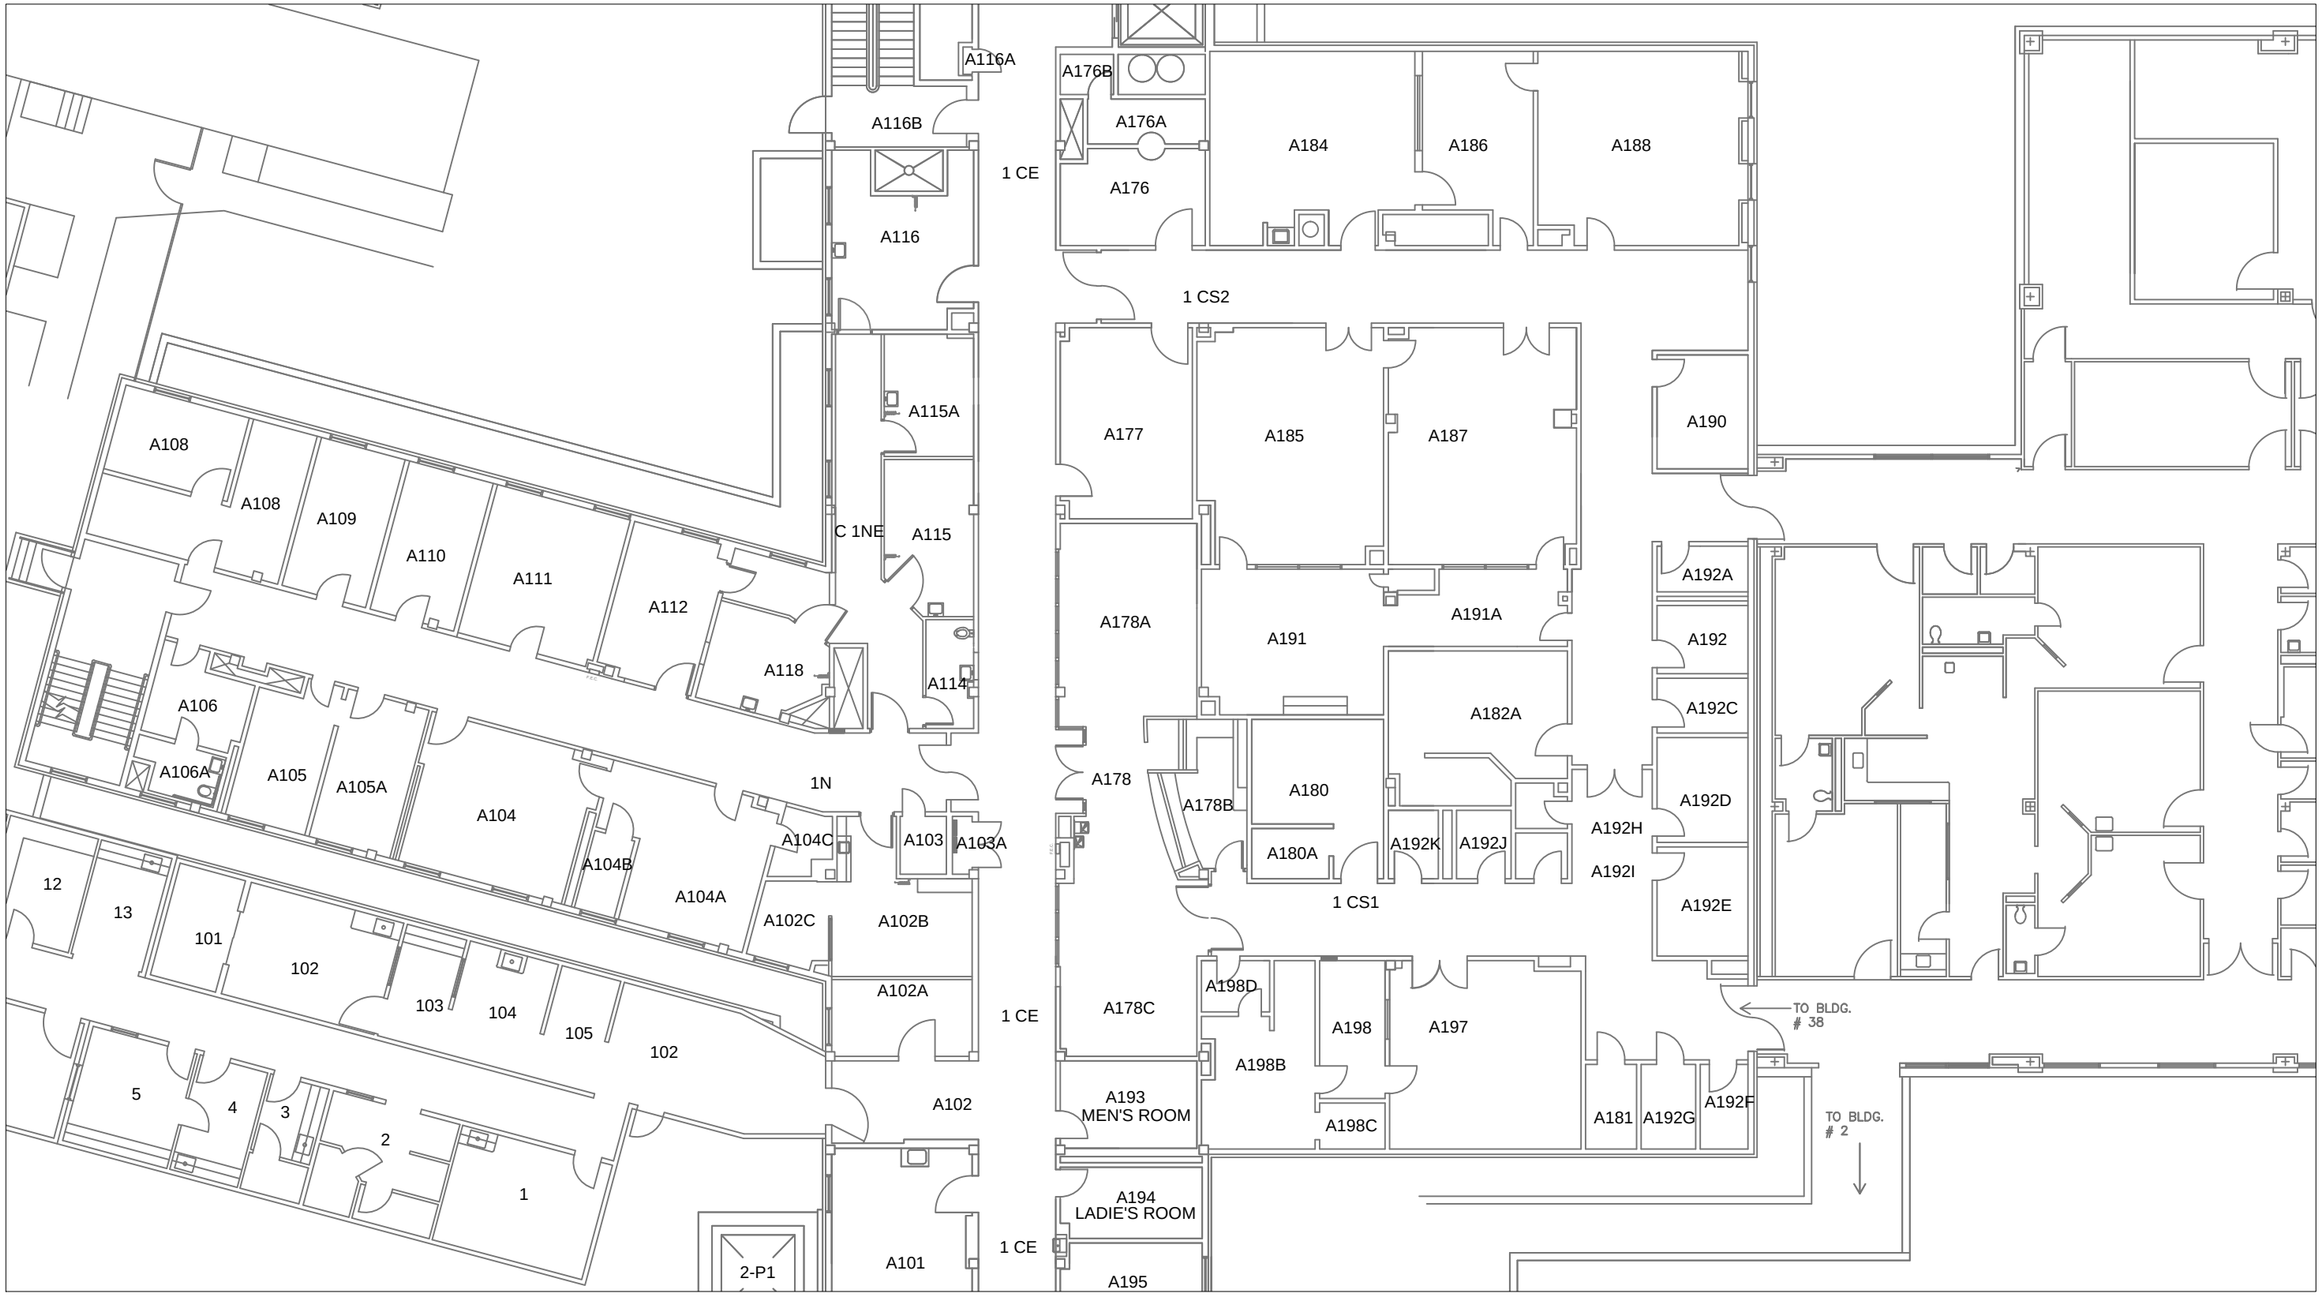

Revisions	Date

Bldg. No. 38-1

Drawn eaz

Checked

Date 4/6/2006

Drawing Title
SPACE UTILIZATION

Project No.

DRAWING NO.
Dwg. of

Project Title

Location
SAVAHCS
TUCSON, AZ. 85723

Office of Facilities