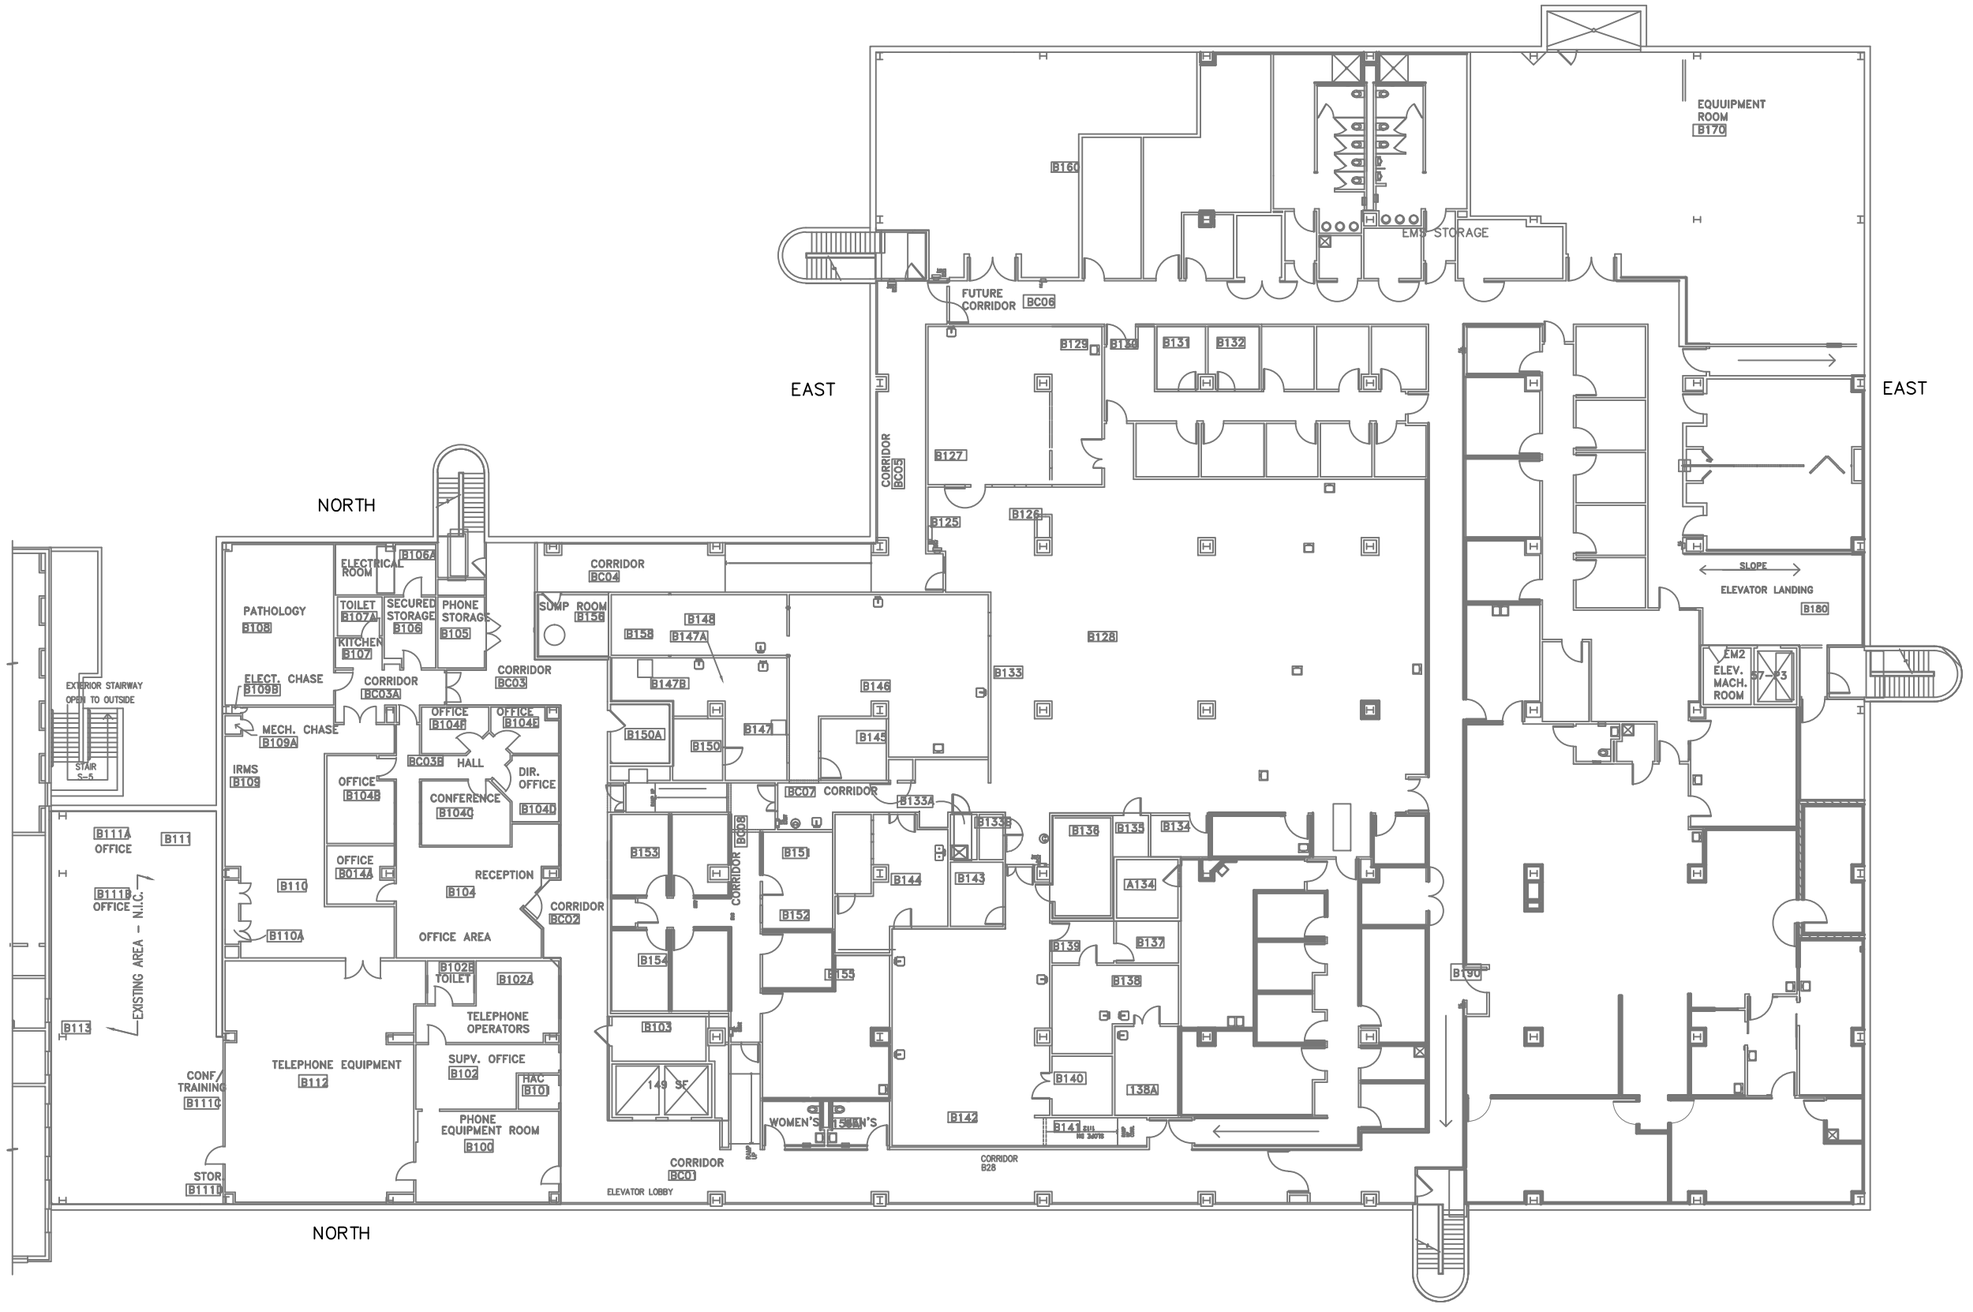

Revisions	Date
UPDATE FOR 2011	8/2011
UPDATE FOR 2008	7/23/08

Bldg. No. 57–BSMT

Drawn eaz

Checked

Date JULY 06

Drawing Title: SPACE UTILIZATION

Project No.

DRAWING NO.

Dwg. of

Project Title

Location
SAVAHCS
TUCSON, AZ. 85723

Office of Facilities