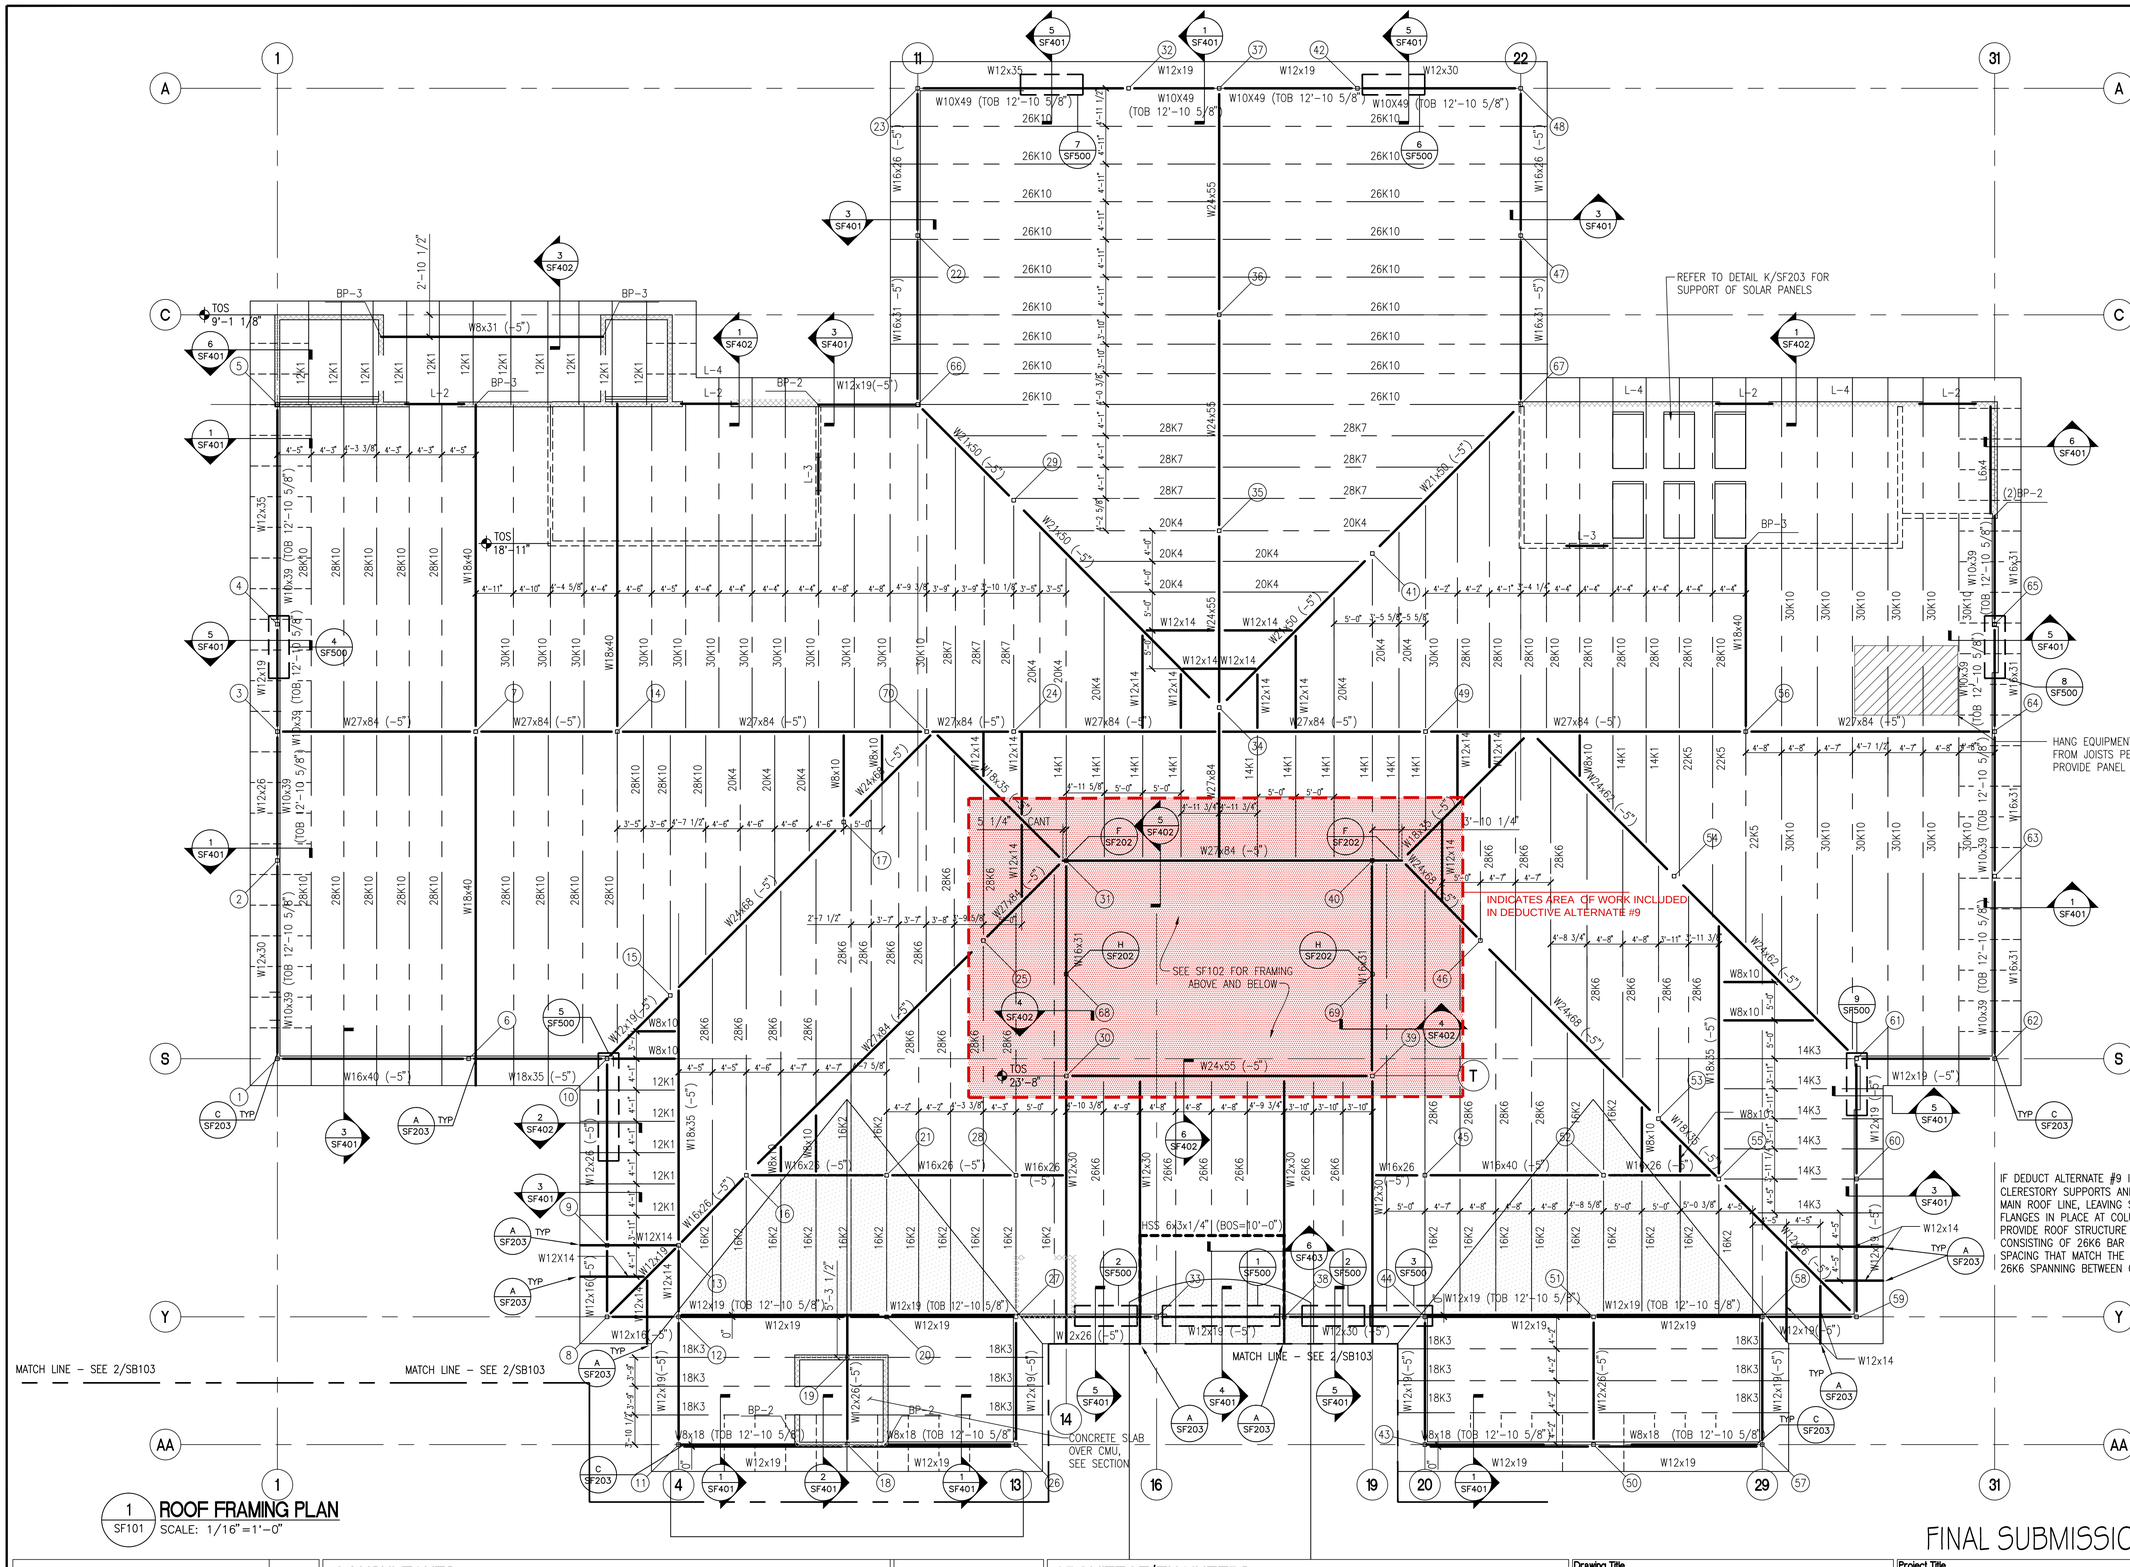

ROOF FRAMING PLAN NOTES:

1. TYPICAL ROOF FRAMING CONSISTS OF 1 1/2" X 22 ga TYPE B METAL ROOF DECK OVER STEEL JOISTS AND BEAMS. STRUCTURAL STEEL SYSTEM SHALL SLOPE TO FORM HIP AND GABLE ROOF.

2. TYPICAL COLUMN NUMBERS ARE INDICATED ON PLAN THUS: (XX)

REFER TO COLUMN SCHEDULE, SHEET SF600, FOR COLUMN SIZE, AND LOCATION.

3. TOP OF STEEL AT EACH COLUMN IS NOTED ON COLUMN SCHEDULE, SHEET SF600, THUS: T.O.S.

TOP OF STEEL REFERS TO BOTTOM OF METAL DECK AND IS MEASURED FROM DATUM 0'–0".

4. STEEL BEAMS PLACED BELOW TOP OF STEEL SUPPORT COLUMNS ARE NOTED THUS: (–X").

5. TOP OF STEEL BEAMS LOCATED BELOW MAIN ROOF FRAMING ARE NOTED THUS: TOB = X'–X" AND MEASURED FROM DATUM 0'–0".

6. BEAM BEARING PLATES ON CMU WALLS ARE NOTED ON PLAN THUS: BP–X. REFER TO TYPICAL DETAIL FOR PLATE SIZE.

7. TYPICAL LOOSE LINTEL OVER OPENING SHALL BE TYPE "L–1". OTHER LOOSE LINTELS OVER OPENINGS ARE NOTED ON PLAN THUS: L–X. REFER TO LINTEL SCHEDULE, SHEET SF600, FOR SIZES.

8. SHADED REGION INDICATES AREA OF LIGHT GAUGE VALLEY TRUSS FRAMING AND ROOF DECK TO BE PLACED OVER MAIN ROOF.

IF DEDUCT ALTERNATE #9 IS TAKEN, REMOVE CLERESTORY SUPPORTS AND ROOF DECK ABOVE MAIN ROOF LINE, LEAVING SUPPORTING WIDE FLANGES IN PLACE AT COLUMN LINES T & M. PROVIDE ROOF STRUCTURE TO CLOSE OPENING CONSISTING OF 26K6 BAR JOIST AT SLOPE AND SPACING THAT MATCH THE SLOPE AND SPACING OF 26K6 SPANNING BETWEEN COLUMN LINES T&Y.

1 / SF101 ROOF FRAMING PLAN

SCALE: 1/16"=1'–0"

FINAL SUBMISSION / FULLY SPRINKLERED

Revisions:	Date

CONSULTANTS:

CIVIL:
KENNETH HORNE & ASSOCIATES
7201 NORTH 9TH AVENUE, STE. 6
PENSACOLA, FLORIDA 32504
PH: (850) 471–9005
FX: (850) 471–0093

LANDSCAPE ARCHITECT:
CSA GROUP, INC.
6300 PICCADILLY SQUARE DRIVE
MOBILE, ALABAMA 36609
PH: (251) 344–4023
FX: (251) 344–4052

COMM/IDS:
SCHMIDT CONSULTING GROUP, INC.
40 S. PALAFOX PLACE, STE. 300
PENSACOLA, FLORIDA 32502
PH: (850) 438–0050
FX: (850) 432–8631

SURVEYORS:
KCI TECHNOLOGIES, INC.
10401 HIGHLAND MANOR DRIVE, SUITE 120
TAMPA, FLORIDA 33610
PH: (813) 740–2300

W.W. BOLTON CERTIFICATE NO. 56537 STATE OF FLORIDA PROFESSIONAL ENGINEER

ARCHITECT/ENGINEERS:

BES DESIGN/BUILD

BES DESIGN/BUILD, LLC
766 Middle St, Fairhope, AL 36532
Phone: 251.990.5778 Fax: 251.990.3716

Drawing Title: ROOF FRAMING PLAN

Approved Project Director:

Project Title: CONSTRUCT VA OUTPATIENT CLINIC, PANAMA CITY

Location: PANAMA CITY, FLORIDA

Date: APRIL 2013 | Checked: NB | Drawn: NB/KM

Project Number: 520-326

Building Number: –

Drawing Number: SF101

Dwg. 5 of 17

Office of Construction and Facilities Management

Department of Veterans Affairs

VA FORM 08–6231