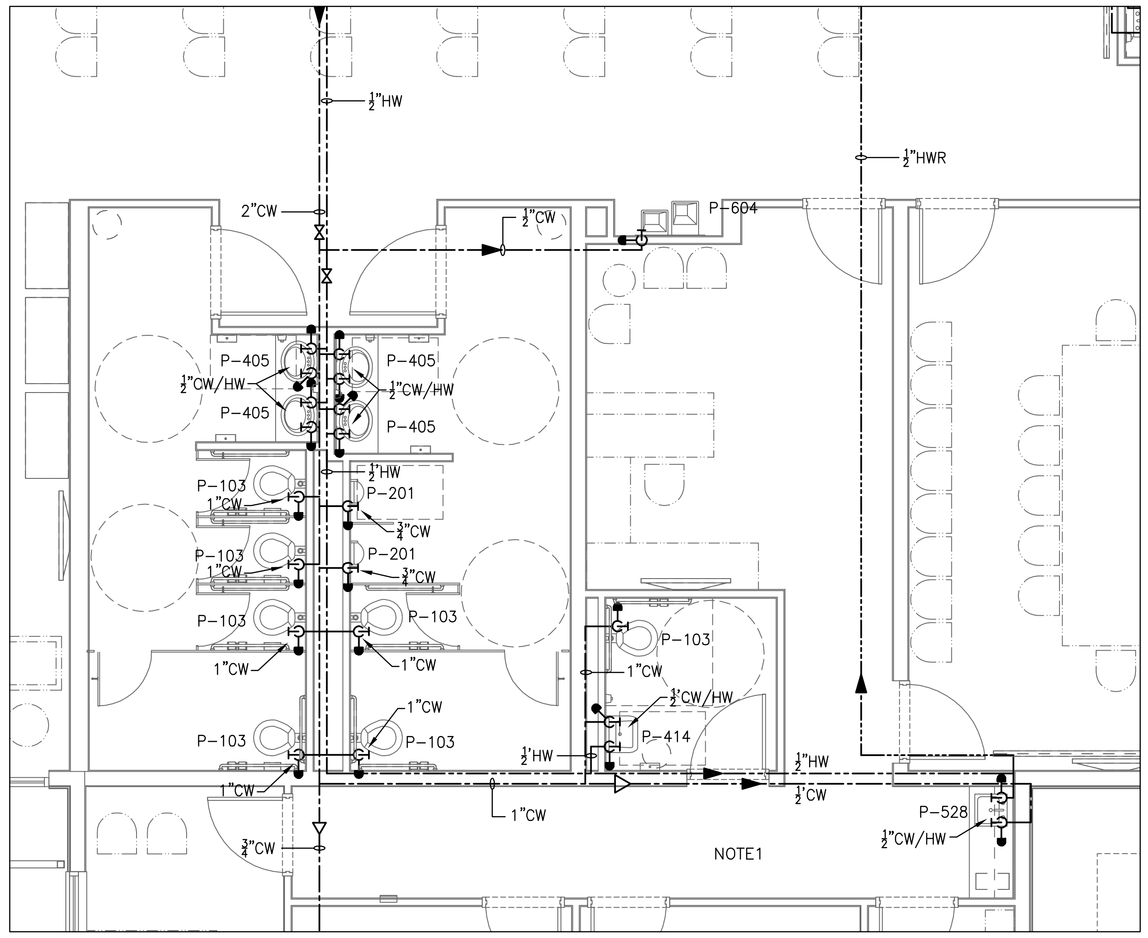

NOTE1: DEDUCTIVE ALTERNATE SHALL BLANK ALL PLUMBING AT WALL IN ROOMS A22 THRU A27.

4 PL101 **ENLARGED PLUMBING PLAN**
SCALE: 1/4"=1'-0"

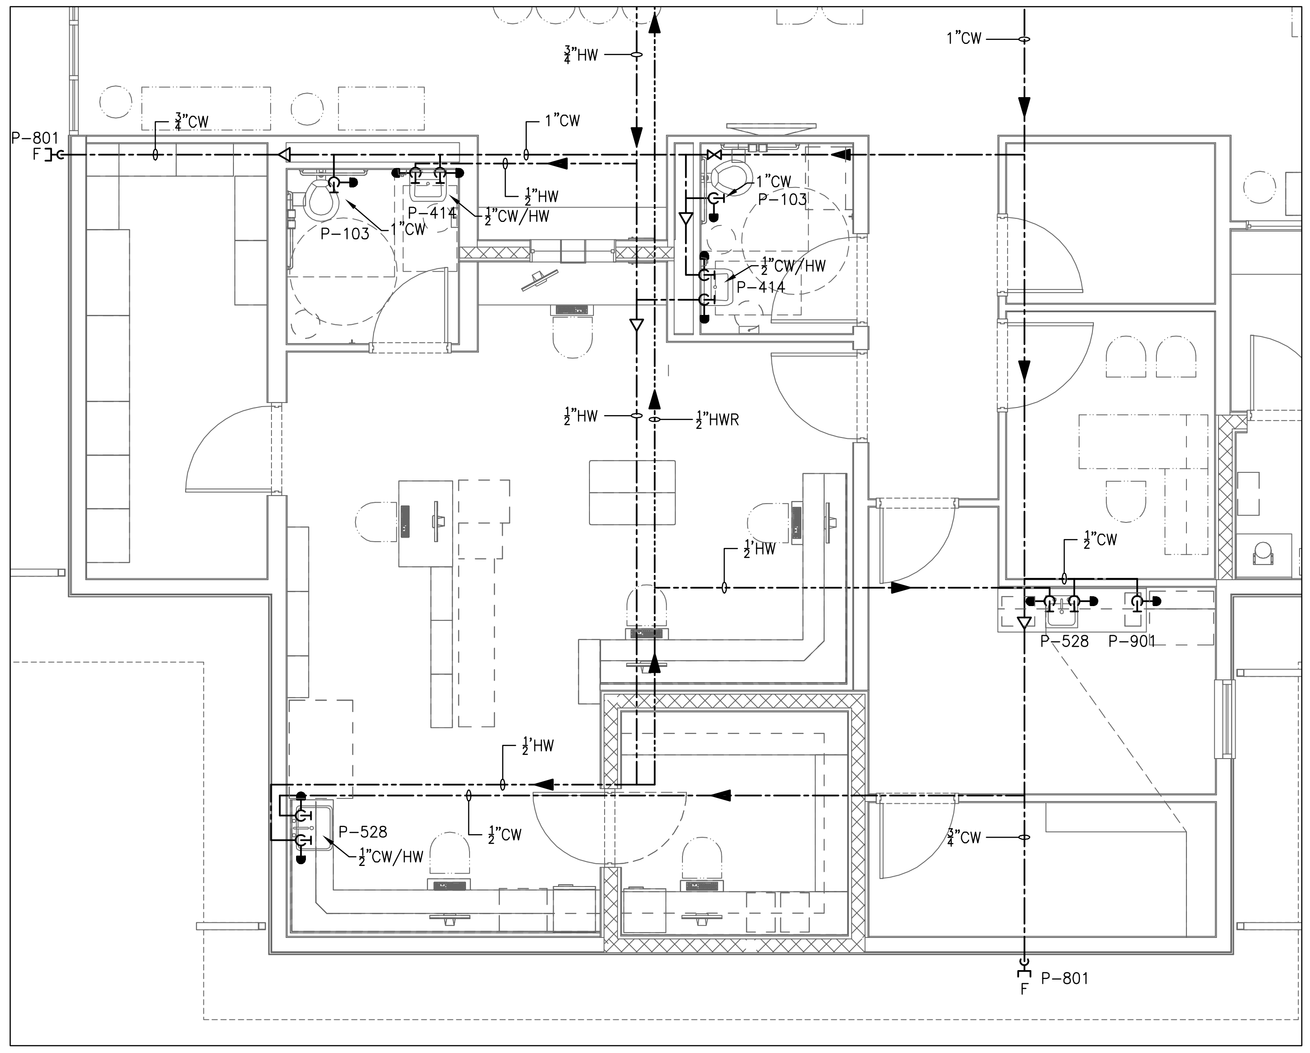

5 PL101 **ENLARGED PLUMBING PLAN**
SCALE: 1/4"=1'-0"

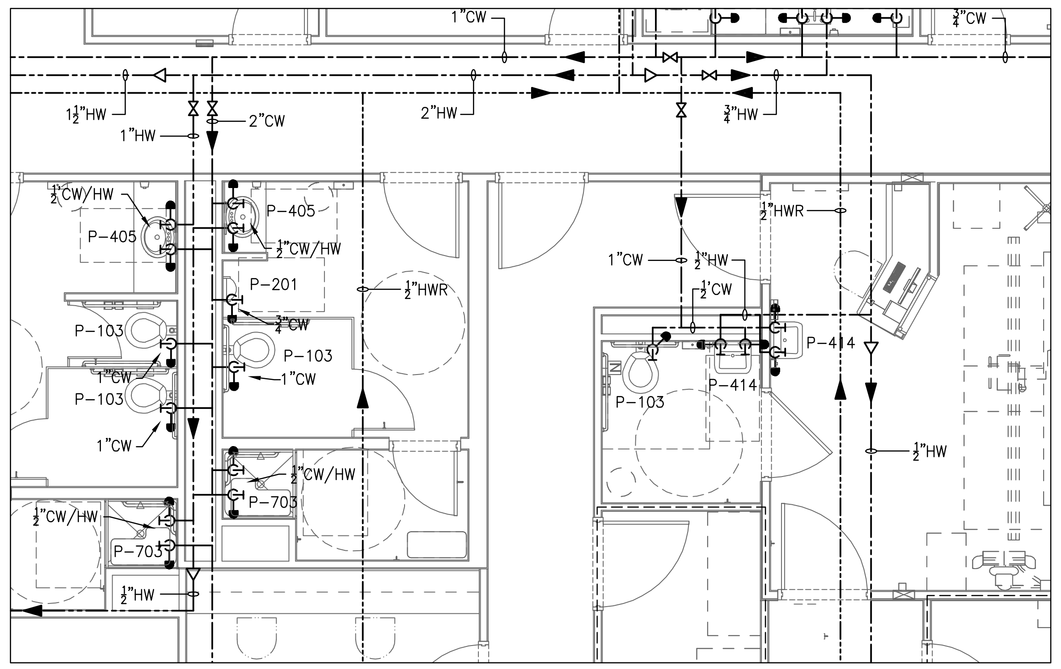

6 PL101 **ENLARGED PLUMBING PLAN**
SCALE: 1/4"=1'-0"

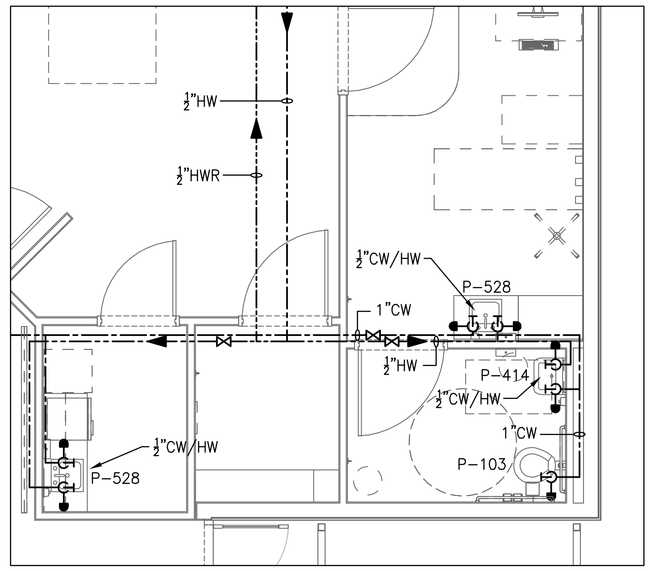

7 PL101 **ENLARGED PLUMBING PLAN**
SCALE: 1/4"=1'-0"

N

GRAPHIC SCALE
4' 0' 4' 8'
1/4"=1'-0"
SCALE IN FEET

FINAL SUBMISSION / FULLY SPRINKLERED

Revisions	Date

CONSULTANTS:

CIVIL:
KENNETH HORNE & ASSOCIATES
7201 NORTH 9TH AVENUE, STE. 6
PENSACOLA, FLORIDA 32504
PH: (850) 471-9005
FX: (850) 471-0093

LANDSCAPE ARCHITECT:
CSA GROUP, INC.
6300 PICCADILLY SQUARE DRIVE
MOBILE, ALABAMA 36609
PH: (251) 344-4023
FX: (251) 344-4052

COMM/IDS:
SCHMIDT CONSULTING GROUP, INC.
40 S. PALAFOX PLACE, STE. 300
PENSACOLA, FLORIDA 32502
PH: (850) 438-0050
FX: (850) 432-8631

SURVEYORS:
KCI TECHNOLOGIES, INC.
10401 HIGHLAND MANOR DRIVE, SUITE 120
TAMPA, FLORIDA 33610
PH: (813) 740-2300

R.W. BOLYOU CERTIFICATE NO. 56537 STATE OF FLORIDA PROFESSIONAL ENGINEER

ARCHITECT/ENGINEERS:

BES DESIGN/BUILD

BES DESIGN/BUILD, LLC
766 Middle St, Fairhope, AL 36532
Phone: 251.990.5778 Fax: 251.990.3716

Drawing Title: ENLARGED PLUMBING PLANS WATER

Approved: Project Director

Project Title: CONSTRUCT VA OUTPATIENT CLINIC, PANAMA CITY

Location: PANAMA CITY, FLORIDA

Date: APRIL 2013 | Checked: WWB | Drawn: JLL

Project Number: 520-326

Building Number: -

Drawing Number: PL402
Dwg. 5 of 16

Office of Construction and Facilities Management

Department of Veterans Affairs

VA FORM 08-6231