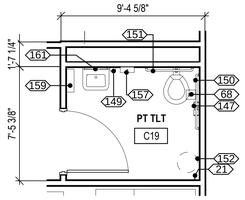

1 AS401 — TYPICAL PATIENT TOILET
1/4" = 1'-0"

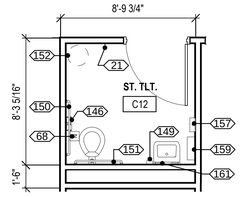

2 AS401 — TYPICAL STAFF TOILET
1/4" = 1'-0"

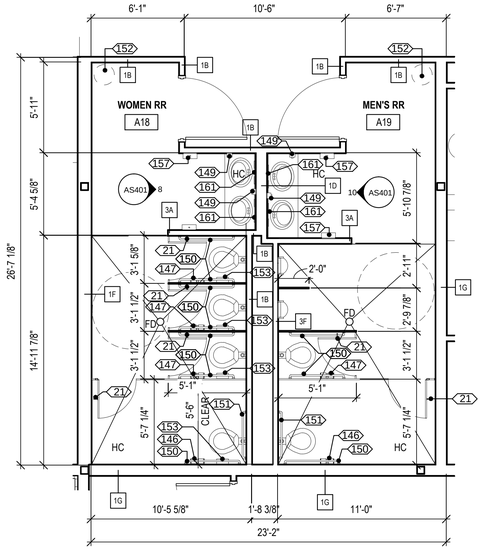

4 AS401 — ENLARGED PUBLIC TOILET PLAN
1/4" = 1'-0"

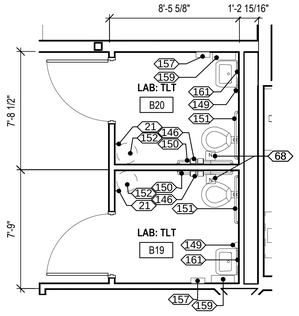

3 AS401 — SPECIMEN COLLECTION TOILETS
1/4" = 1'-0"

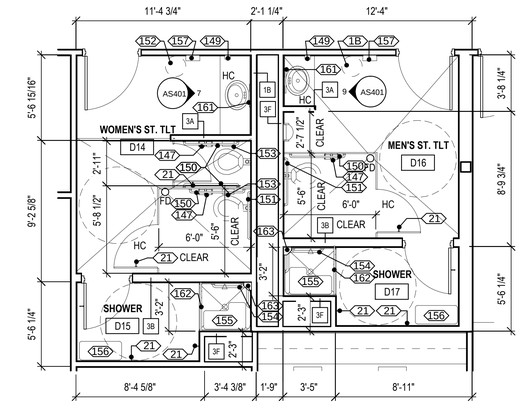

5 AS401 — ENLARGED STAFF TOILET PLAN WITH SHOWERS
1/4" = 1'-0"

CASEWORK NOTES

1. ALL COUNTERTOPS AND BACKSPLASHES ARE TO BE SOLID SURFACE, SEE FINISH SCHEDULE FOR COLOR.
2. ALL CABINET BODIES, DOORS AND DRAWERS TO BE PLASTIC LAMINATE PANELS, SEE FINISH SCHEDULE FOR COLOR.
3. ALL ADJUSTABLE SHELVES TO BE PLASTIC LAMINATE ON ADJUSTABLE SHELF STANDARDS.
4. REFER TO SPEC SECTION 12 32 00 AND 06 61 16 FOR SPECIFICATIONS FOR BUILT-IN CASEWORK SHOWN ON THIS DRAWING.
5. ALL CABINET PULLS TO BE 3" RECESSED PULLS, U.N.O.
6. PROVIDE BLOCKING IN WALLS FOR CORNER GUARDS, TV BRACKETS, TOILET ACCESSORIES, AND OTHER WALL MOUNTED ITEMS.

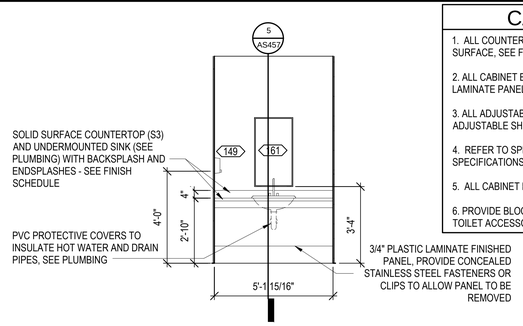

7 AS401 — CASEWORK ELEV. - WOMEN'S STAFF RESTROOM
3/8" = 1'-0"

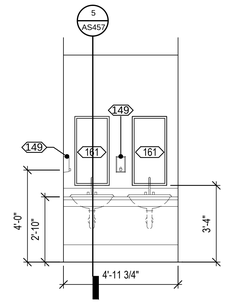

8 AS401 — CASEWORK ELEV. - WOMENS PUBLIC RESTROOM
3/8" = 1'-0"

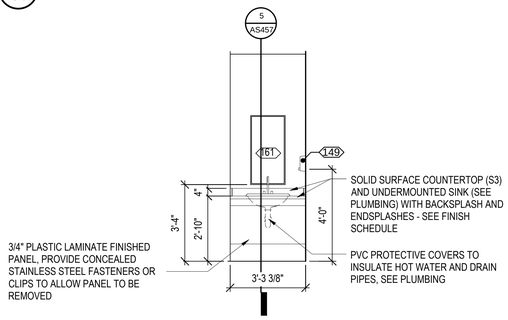

9 AS401 — CASEWORK ELEV. - MEN'S STAFF RESTROOM
3/8" = 1'-0"

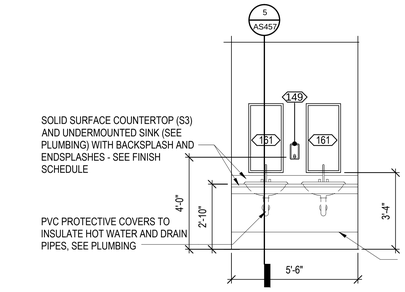

10 AS401 — CASEWORK ELEV. - MEN'S PUBLIC RESTROOM
3/8" = 1'-0"

ACCESSORY SCHEDULE

MARK	ITEM/DESCRIPTION	ABBREV.	REMARKS
21	DOUBLE COAT HOOK (CLOTHES HOOK)	DCH	
68	NURSE CALL, REFER TO TN DRAWINGS	--	REFER TO TN DRAWINGS
146	TOILET TISSUE DISPENSER (DOUBLE ROLL)	TTD	
147	TOILET TISSUE DISPENSER (DOUBLE ROLL)	TTD	
149	SOAP DISPENSER (WALL MOUNTED)	SD	
150	GRAB BAR (42" LONG)	GB1	
151	GRAB BAR (36" LONG)	GB2	
152	TRASH CAN	TC	
153	SANITARY NAPKIN DISPOSAL	SND	
154	SHOWER GRAB BAR (L SHAPED)	SGB	
155	SHOWER FOLDING SEAT	SFS	
156	FOLDING SEAT	FS	
157	PAPER TOWEL DISPENSER	PTD	
159	METAL SHELF (18" X 6")	--	MOUNT AT 48" MAX A.F.F.
161	MIRROR (24" X 36")	MR1	
162	SHOWER CURTAIN AND ROD	SCR	MOUNT AT 6'-2" A.F.F
163	SOLID SURFACE CORNER SOAP DISH AND CORNER SHAMPOO SHELF	CS	MOUNT AT 3'-0" AND 4'-0" A.F.F.

GRAPHIC LEGEND

Room name 888A	ROOM NAME TAG	CC	CONTRACTOR FURNISHED AND INSTALLED
	WALL CONSTRUCTION, SEE PARTITION TYPES, SHEET AS-101	VC	VA FURNISHED, CONTRACTOR INSTALLED
A	AIR VALVE, SEE PLUMBING	VV	VA FURNISHED AND INSTALLED
O	OXYGEN VALVE, SEE PLUMBING		
1G	PARTITION TYPE	VV (CF)	VA FURNISHED WITH CONSTRUCTION FUNDS
V	VACUUM VALVE, SEE PLUMBING		
FD	FLOOR DRAIN		EQUIPMENT: SEE EQUIPMENT SCHEDULE DENOTING EQUIPMENT TO BE PROVIDED AND INSTALLED BY THE CONSTRUCTION CONTRACT (CC) OR BY THE VA (VV) AS SCHEDULED
EPO	EMERGENCY POWER OFF		
UR	UNDERCOUNTER REFRIGERATOR (VV)		FF&E FURNITURE (VV)(DESIGNED AND PROVIDED BY VA)
UF	UNDERCOUNTER FREEZER (VV)		
R/REF	REFRIGERATOR (VV)		
S	SHELVES (VV)		BUILT-IN/MODULAR CASEWORK (CC)
111	EQUIPMENT TAG, SEE AS402 FOR EQUIPMENT SCHEDULE		
HC	HANDICAPPED ACCESSIBLE		SINK, SEE PLUMBING

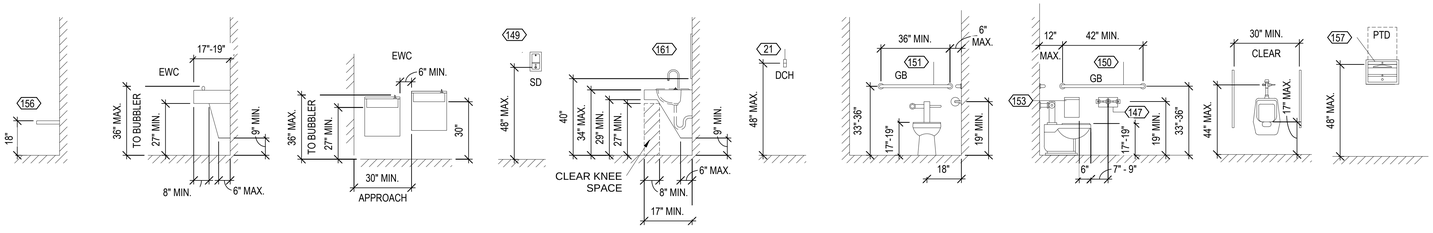

6 AS401 — TYP MOUNTING HEIGHTS
3/8" = 1'-0"

0 1'-4" 2'-8" 5'-4"
SCALE: 3/8" = 1'-0"

0 2' 4' 8'
SCALE: 1/4" = 1'-0"

FINAL SUBMISSION / FULLY SPRINKLERED

Revisions: | Date

CONSULTANTS:

CIVIL:
KENNETH HORNE & ASSOCIATES
7201 NORTH 9TH AVENUE, STE. 6
PENSACOLA, FLORIDA 32504
PH: (850) 471-9005
FX: (850) 471-0093

LANDSCAPE ARCHITECT:
CSA GROUP, INC.
6300 PICCADILLY SQUARE DRIVE
MOBILE, ALABAMA 36609
PH: (251) 344-4023
FX: (251) 344-4052

COMM/IDS:
SCHMIDT CONSULTING GROUP, INC.
40 S. PALAFOX PLACE, STE. 300
PENSACOLA, FLORIDA 32502
PH: (850) 438-0050
FX: (850) 432-8631

SURVEYORS:
KCI TECHNOLOGIES, INC.
10401 HIGHLAND MANOR DRIVE, SUITE 120
TAMPA, FLORIDA 33610
PH: (813) 740-2300

STATE OF FLORIDA — BRYAN ALLEN CONNALLY — AR96026 — REGISTERED ARCHITECT

ARCHITECT/ENGINEERS:

BES DESIGN/BUILD

BES DESIGN/BUILD, LLC
766 Middle St, Fairhope, AL 36532
Phone: 251.990.5778 Fax: 251.990.3716

Drawing Title: ENLARGED TYPICAL TOILET ROOM FLOOR PLANS
Approved Project Director:
Project Title: CONSTRUCT VA OUTPATIENT CLINIC, PANAMA CITY
Location: PANAMA CITY, FLORIDA
Project Number: 520-326
Building Number: -
Drawing Number: AS401
Date: APRIL 2013
Checked:
Drawn:
Dwg. 25 of 43

Office of Construction and Facilities Management
Department of Veterans Affairs

VA FORM 08-6231

D:_RAC2012\Project\132711-01_BES_JOPC_wallis.rvt
5/16/2012 9:38:45 AM
three inches = one foot
one and one half inches = one foot
one inch = one foot
three quarters inch = one foot
one half inch = one foot
three eighths inch = one foot
one quarter inch = one foot
one eighth inch = one foot