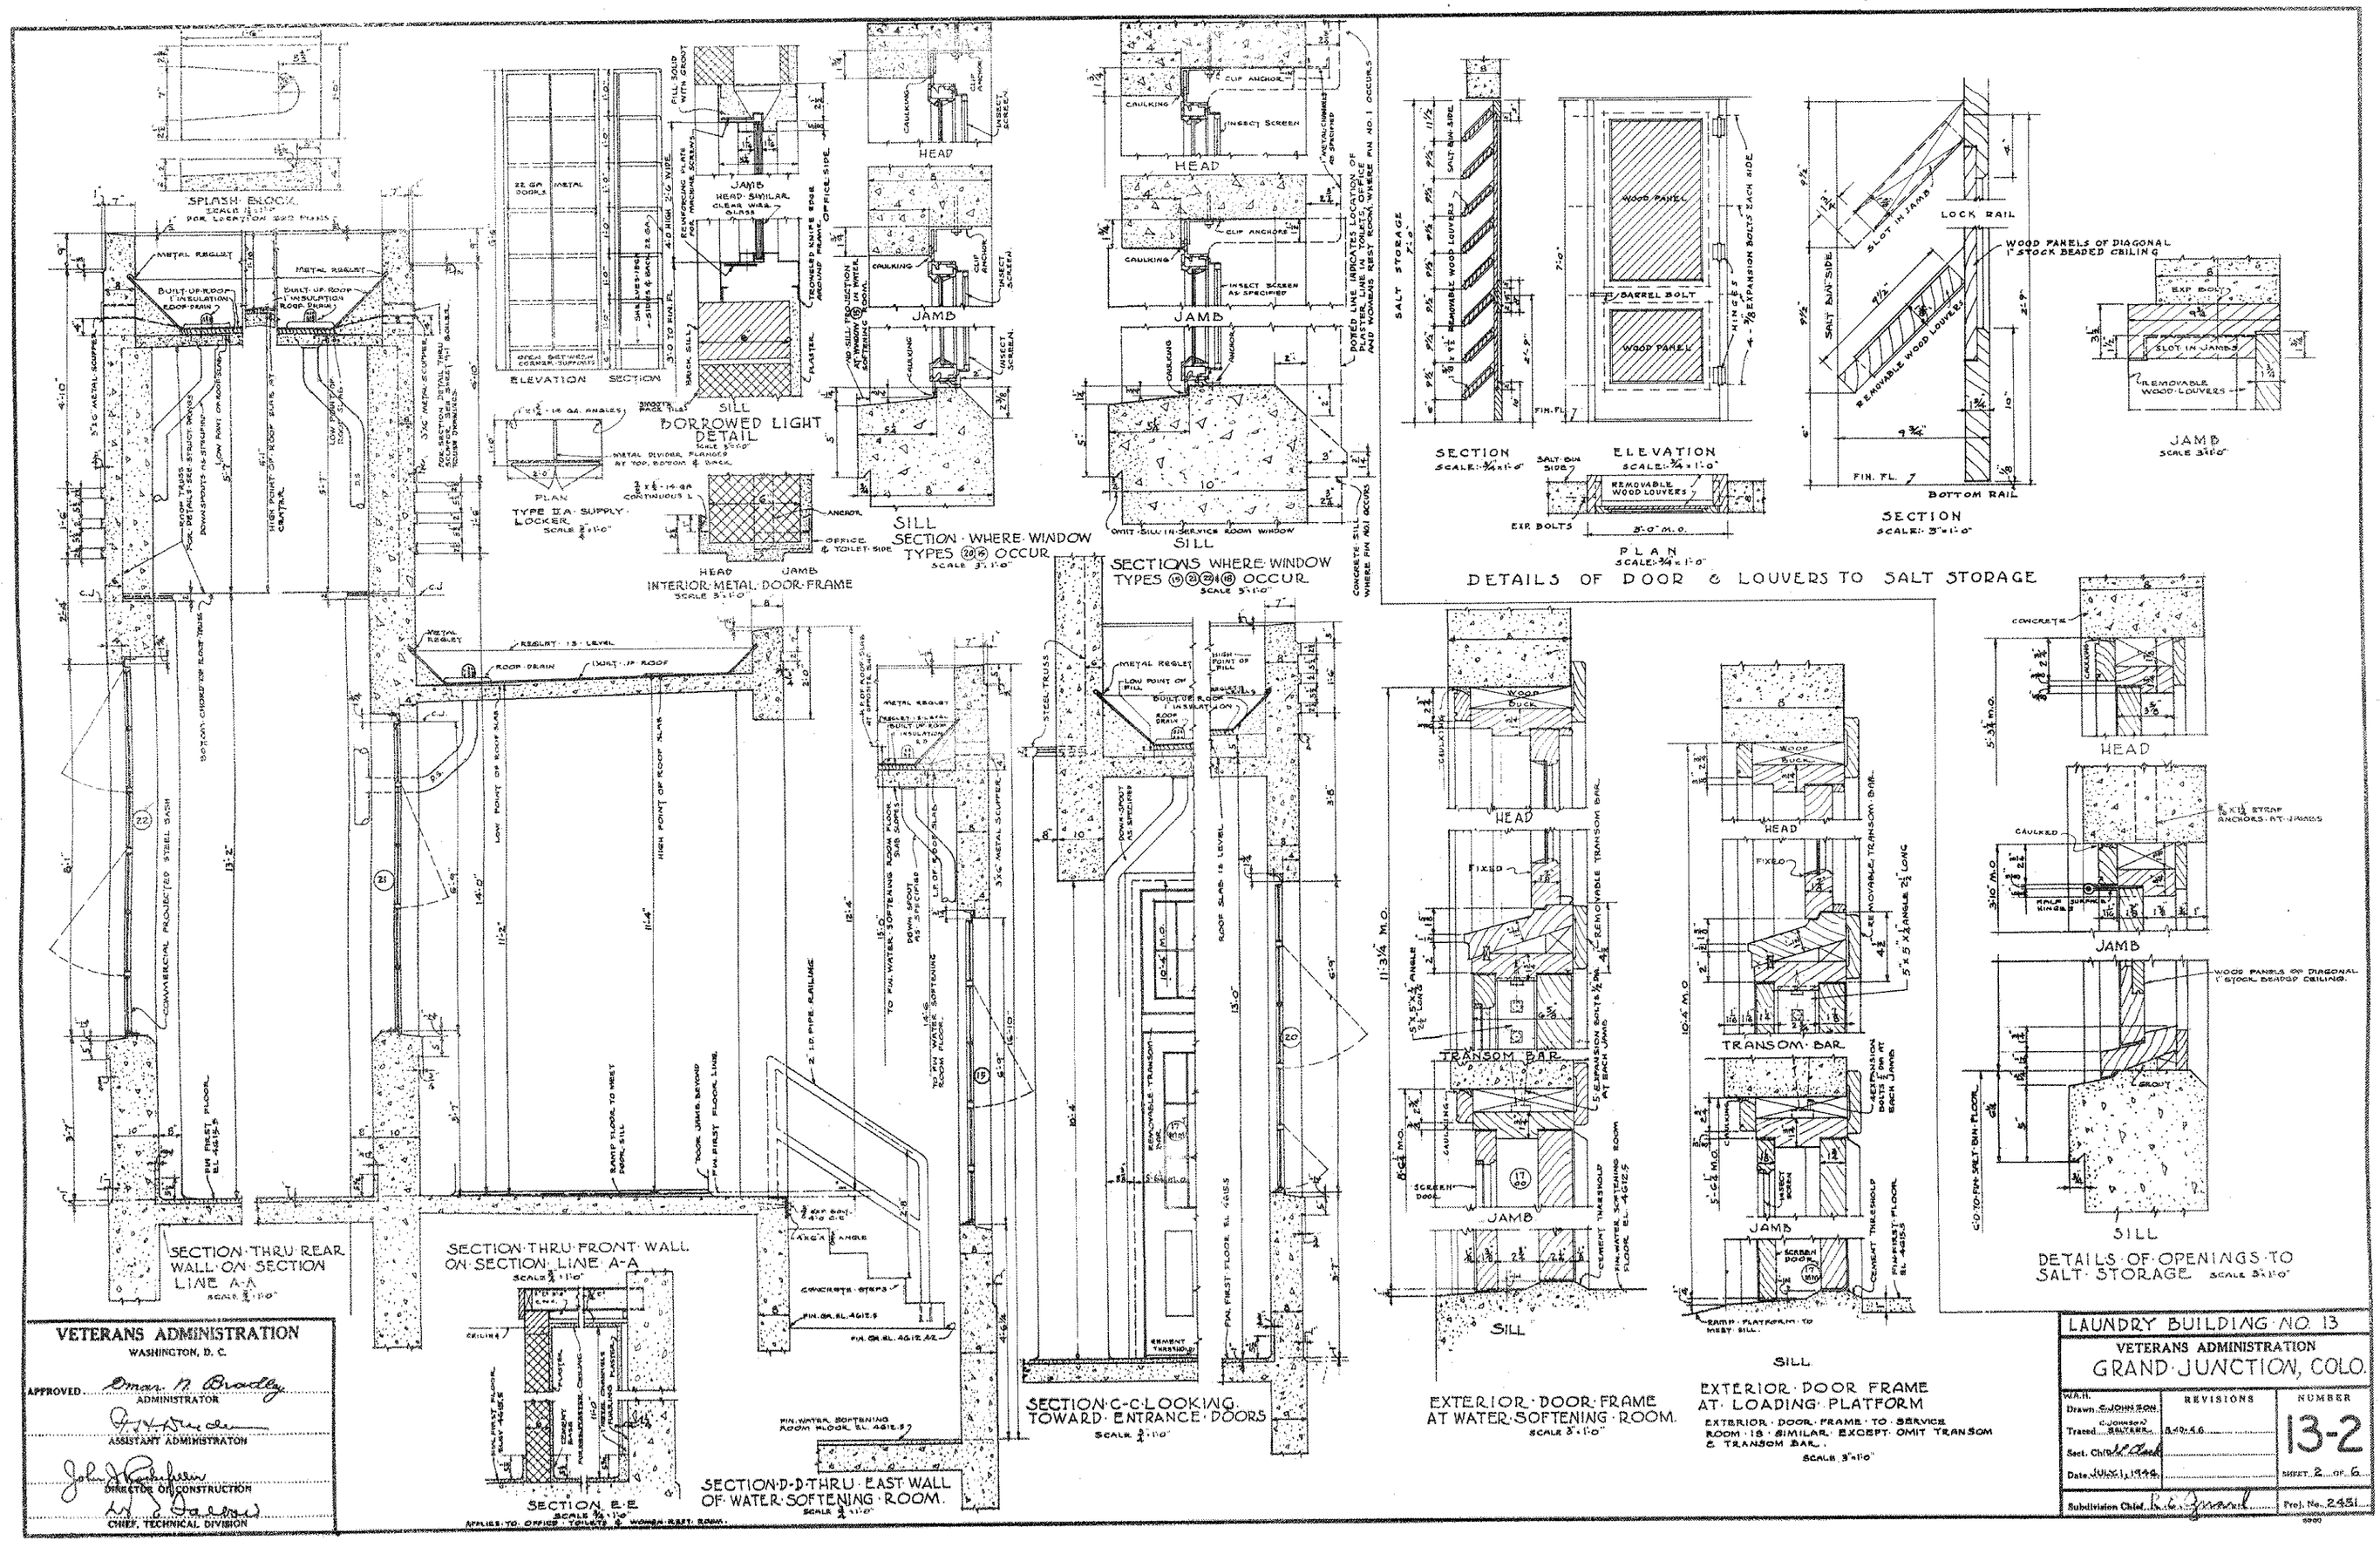


**VETERANS ADMINISTRATION**
WASHINGTON, D. C.

APPROVED Omar N. Bradley
ADMINISTRATOR

ASSISTANT ADMINISTRATOR

DIRECTOR OF CONSTRUCTION

CHIEF, TECHNICAL DIVISION

LAUNDRY BUILDING NO. 13
VETERANS ADMINISTRATION
GRAND JUNCTION, COLO.

| W.A.H. | REVISIONS | NUMBER |
|---|---|---|
| Drawn C. JOHNSON | | 13-2 |
| Traced C. JOHNSON SALTERS | 8-10-46 | |
| Sect. Chief | | |
| Date JULY 1, 1944 | | SHEET 2 OF 6 |
| Subdivision Chief | | Proj. No. 2451 |