


## ELECTRICAL RISER DIAGRAM

NO SCALE

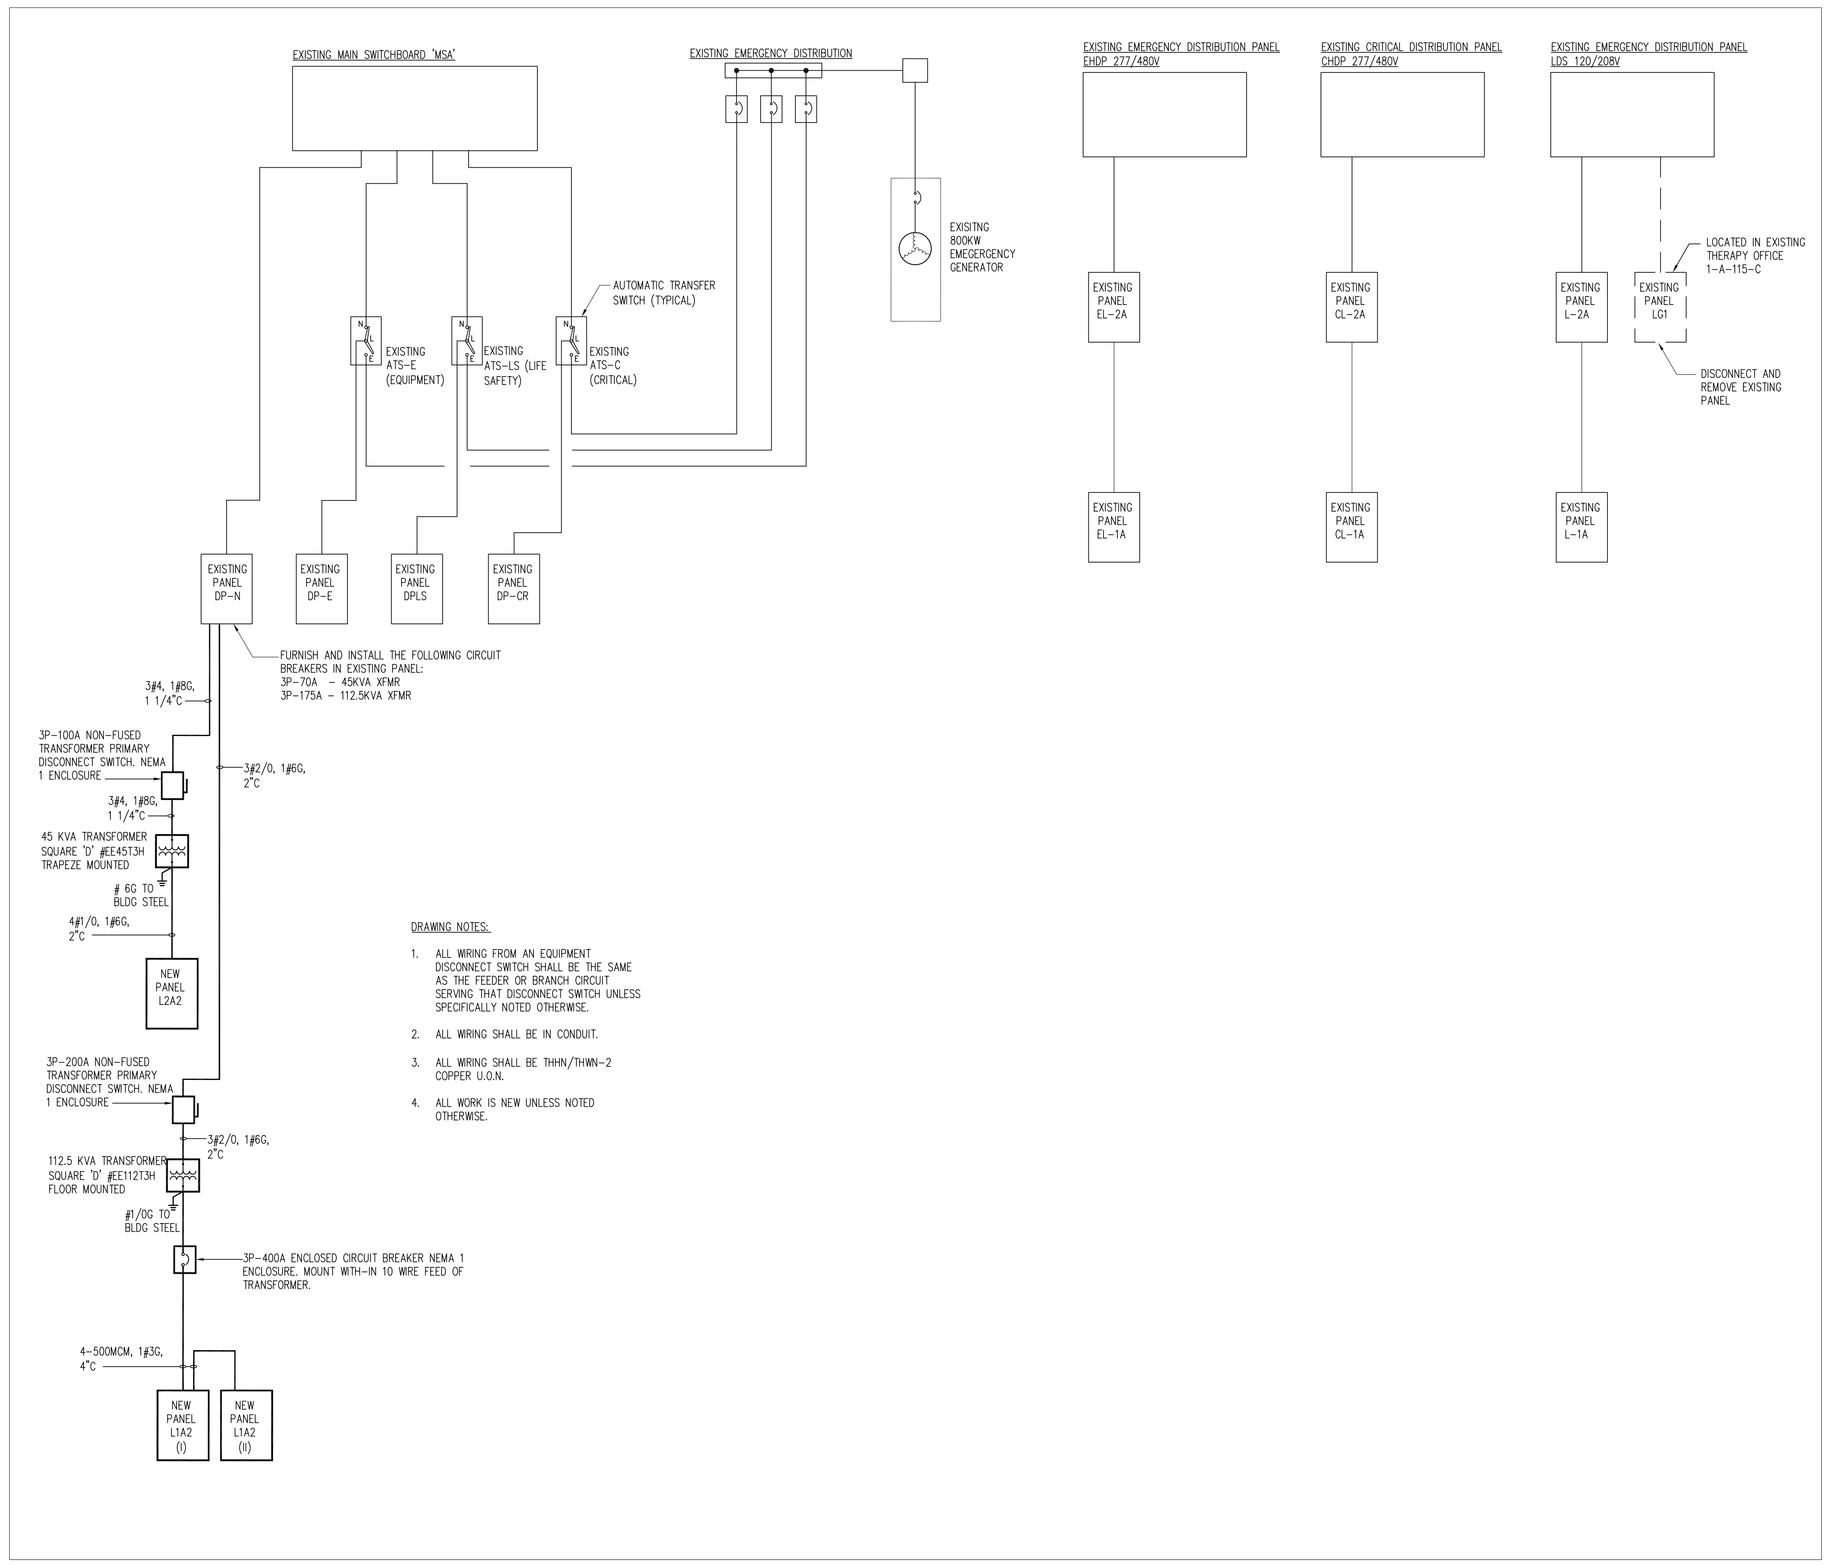


NOTE:
REFER PLANS FOR ACTUAL QUANTITY OF DEVICES

### FIRE ALARM LEGEND

- (S) DUCT SMOKE DETECTOR - EST SIGA SD
- (S) SMOKE DETECTOR - EST SIGA PS
- [F] MANUAL FIRE ALARM PULL STATION - EST SIGA 270
- STROBE - EST G1RF-VM
- SPEAKER - ATLAS UKT70 -25-U51-8 DUAL VOICE COIL
- [CM] CONTROL MODULE - EST SIGA-CR
- [MM] MONITOR MODULE - EST SIGA-CT1
- [DH] MAGNETIC DOOR HOLDER - EST 1505-AQN5

WP = WEATHERPROOF
WM = WALL MOUNTED
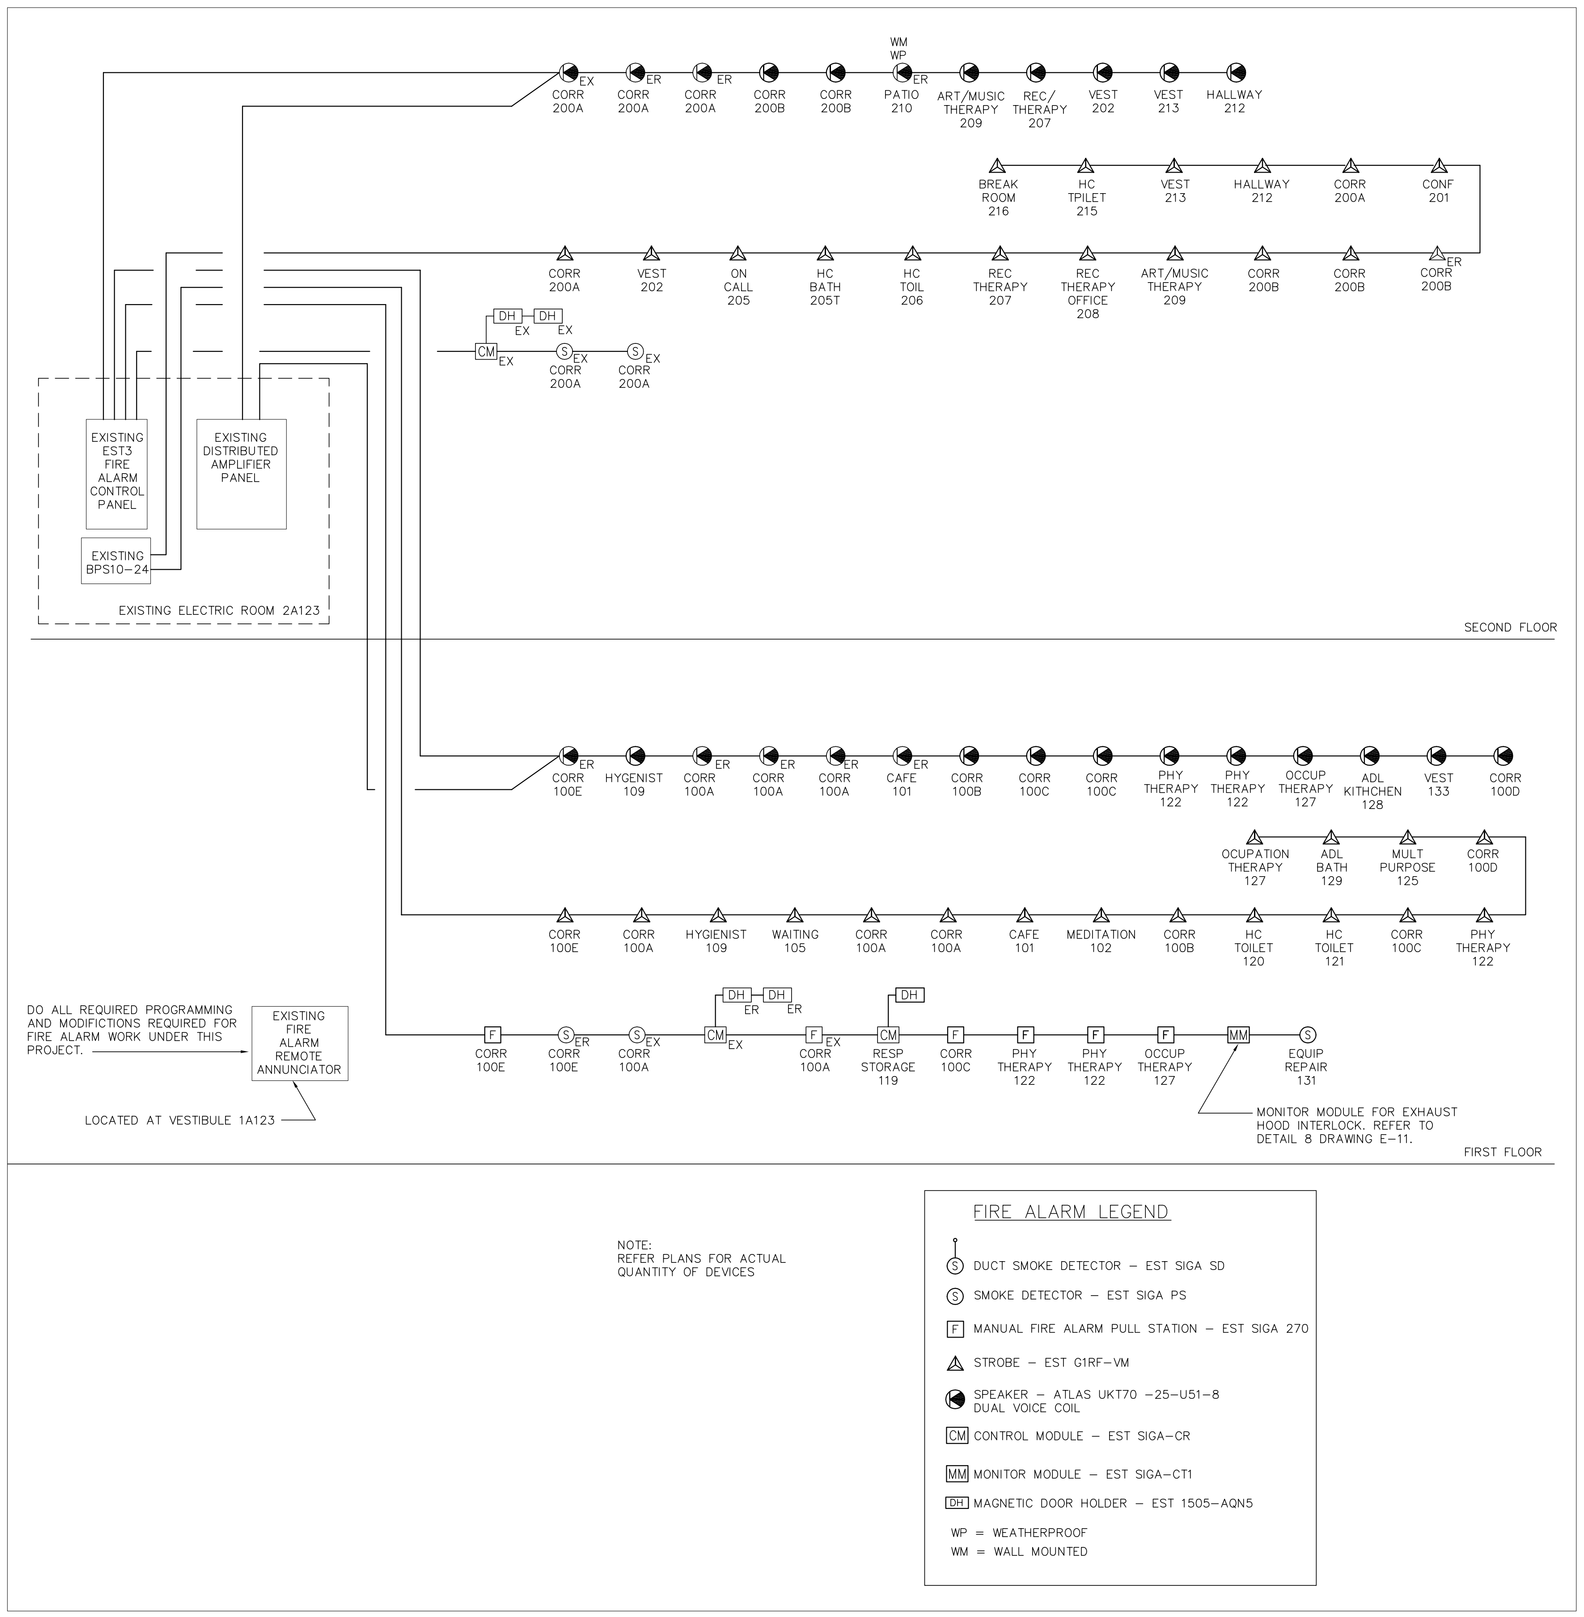
## FIRE ALARM RISER DIAGRAM

NO SCALE

4/19/13

| Revisions | Date |
|---|---|
| | |

OVERALL FLOOR PLAN

Department of Veterans Affairs
New Jersey Health Care System
151 Knollcroft Road
Lyons, New Jersey 07939

BBLM Architects
Architecture Planning Interiors
924 Cherry Street Phila., PA 19107 (215) 625-2500
A Professional Corporation

Ritter & Plante Associates, LLC
4220 Main Street
Philadelphia, PA 19127
t: (215) 508-3900
f: (215) 508-3800

The Kachele Group
1218 Chestnut Street
Philadelphia, PA 19107
t: (215) 238-1994
f: (215) 238-6950

LKU Group, Inc. CONSULTING ENGINEERS
241 Molnar Drive
Elmwood Park, NJ 07407
t: (201) 791-1210
Matthew Huber, Professional Engineer NJ NO. 20843

Drawing Title: ELECTRICAL: RISER DIAGRAMS
Project Title: CLC SUPPORT SPACES VAMC - LYONS
Date: 2/05/13
Project No.: 1009
Approved: Chief, Facilities Engineering Serv.
Drawn: SMR
Building Number: 135
Contract Number: 561-CSI-136
Approved: Chief Executive Officer
Checked: JA
Location: LYONS, NJ
Dwg. E-12 OF

VETERANS ADMINISTRATION