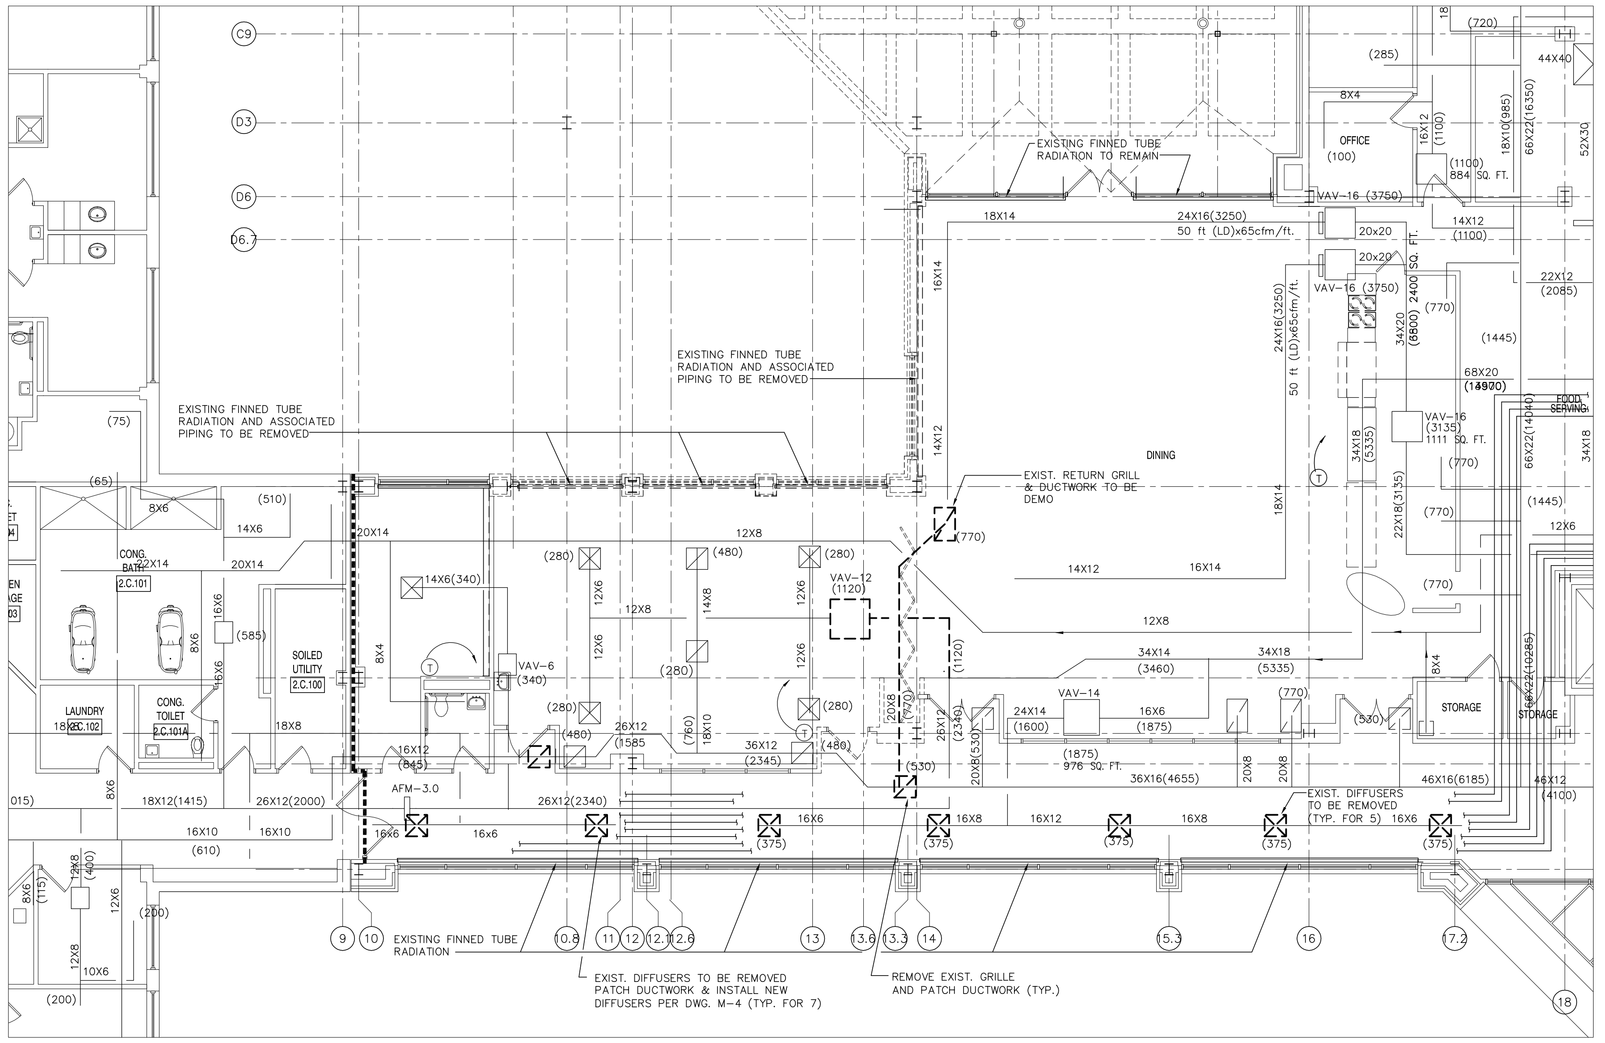

2ND FLOOR DEMOLITION – ALTERNATES NO.7,8 AND 9

1/8" = 1'-0"

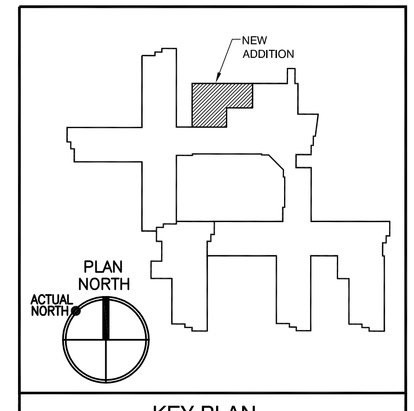

KEY PLAN

4/19/13

Revisions	Date

OVERALL FLOOR PLAN

Department of Veterans Affairs
New Jersey Health Care System
151 Knollcroft Road
Lyons, New Jersey 07939

A Professional Corporation

BBLM Architects
Architecture Planning Interiors
924 Cherry Street Phila., PA 19107 (215) 625-2500

Ritter & Plante Associates, LLC
4220 Main Street
Philadelphia, PA 19127
t: (215) 508-3900
f: (215) 508-3800

The Kachele Group
1218 Chestnut Street
Philadelphia, PA 19107
t: (215) 238-1994
f: (215) 238-6950

LKU GROUP INC.
CONSULTING ENGINEERS
241 Molnar Drive
Elmwood Park, NJ 07407
t: (201) 791-1210
Matthew Huber, Professional Engineer NJ NO. 20843

Drawing Title: MECHANICAL: 2ND FLOOR DEMO – ALTERNATES NO. 7,8 & 9

Project Title: CLC SUPPORT SPACES VAMC - LYONS

Date: 2/05/13

Project No.: 1009

Approved: Chief, Facilities Engineering Serv.

Drawn: SMR

Building Number: 135

Contract Number: 561-CSI-136

Approved: Chief Executive Officer

Checked: JA

Location: LYONS, NJ

M-13

Dwg. OF

VETERANS ADMINISTRATION