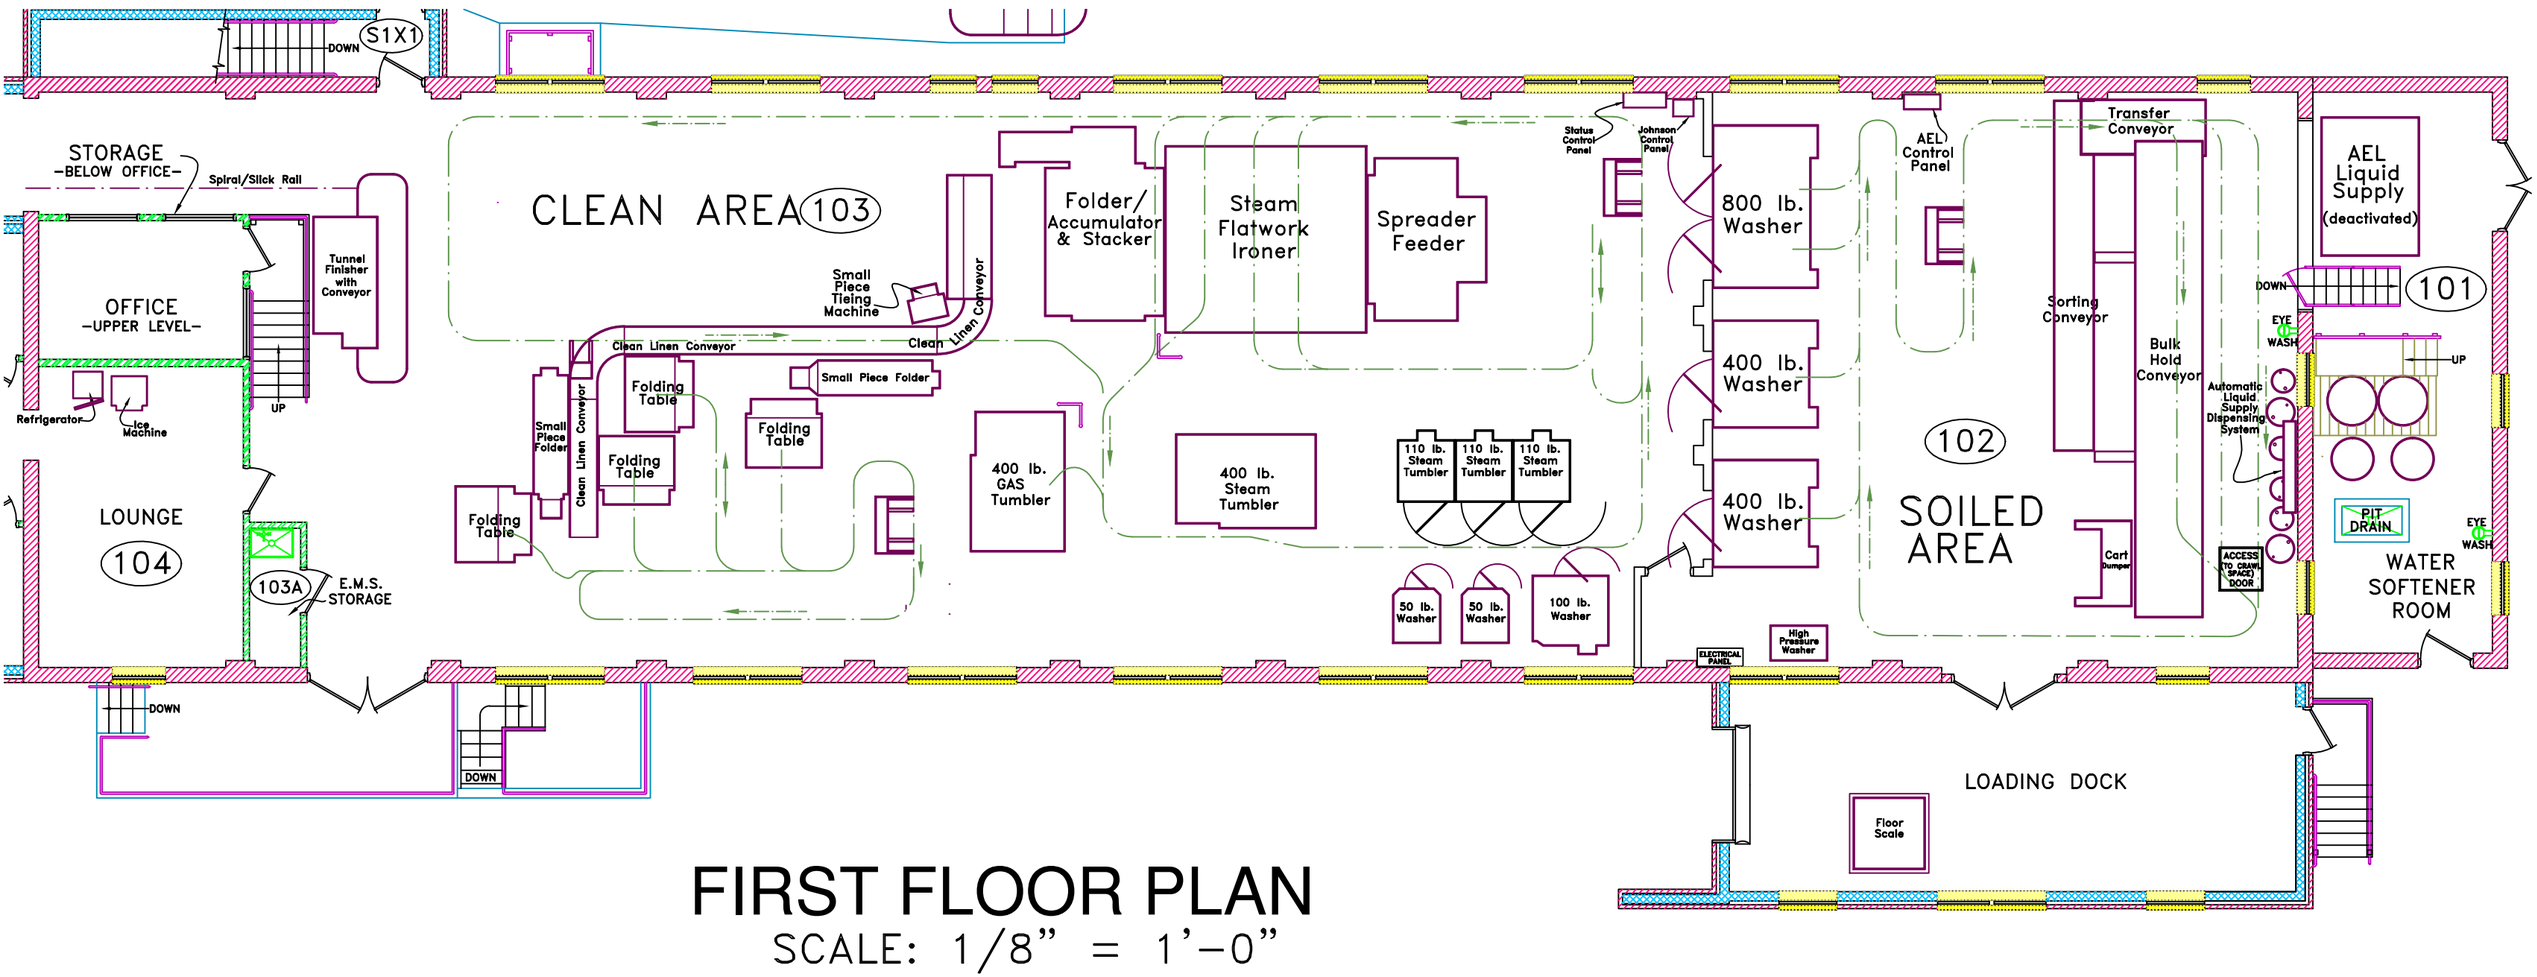

FIRST FLOOR PLAN

SCALE: 1/8" = 1'–0"