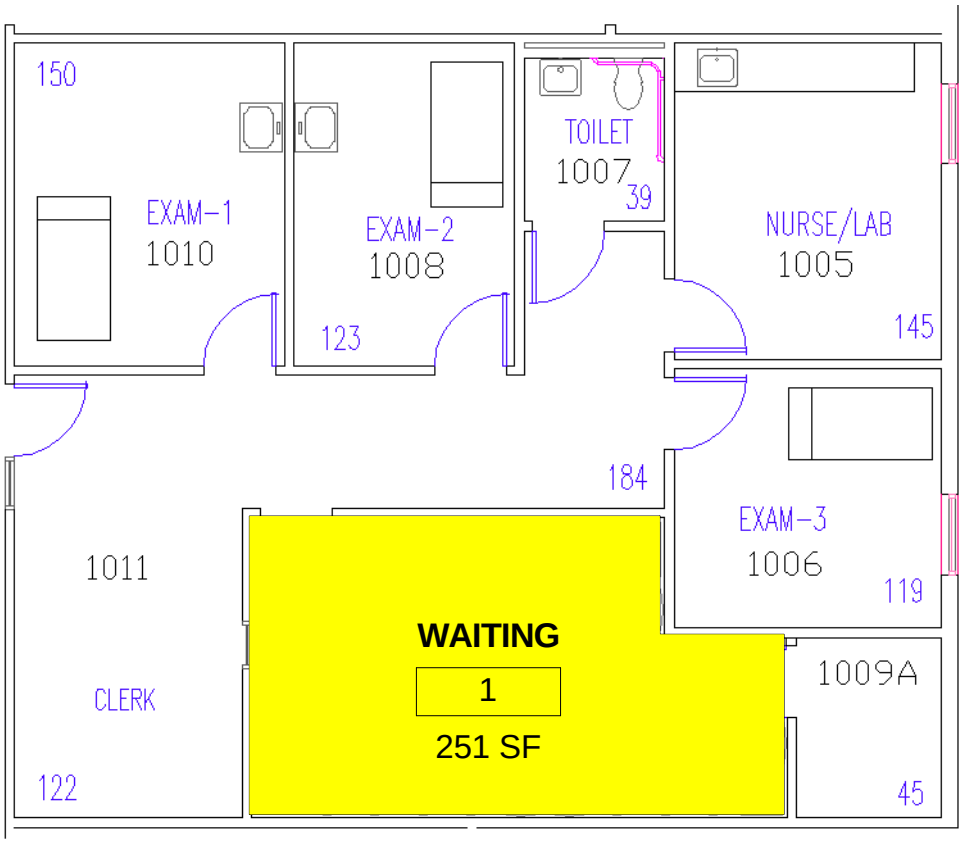

Room Legend

WAITING

1 L1 FLOOR PLAN - COVERAGE AREA
1/8" = 1'-0"

Sheet Name COVERAGE AREA	Project Name VETERANS GUEST INTERNET ACCESS	Project Number 657A5-14-104 Sheet Issue Date 08/09/13	Office of Construction Facilities Management
Date/Time Stamp 8/9/2013 2:51:56 PM	Address 926 Veterans Drive Hanson, KY 42413	Sheet Number HN1-01-L1	
File Path: \\Vhamrnsan11\Engineering\657A5 FAC\HN1\01\RVT\HN1-01.rvt	Approved by Approver	Drawn by Author	